


TECHNICAL DRAWINGS ISSUE I

CHORUS

Client:	Date
OPERA NORTH	03/03/09

UnitedVisualArtists.
127-129 Great Suffolk Street / London / SE1 1PP
T + 44 (0) 20 7378 0303 F +44 (0) 20 7378 0304 mail@uva.co.uk www.uva.co.uk

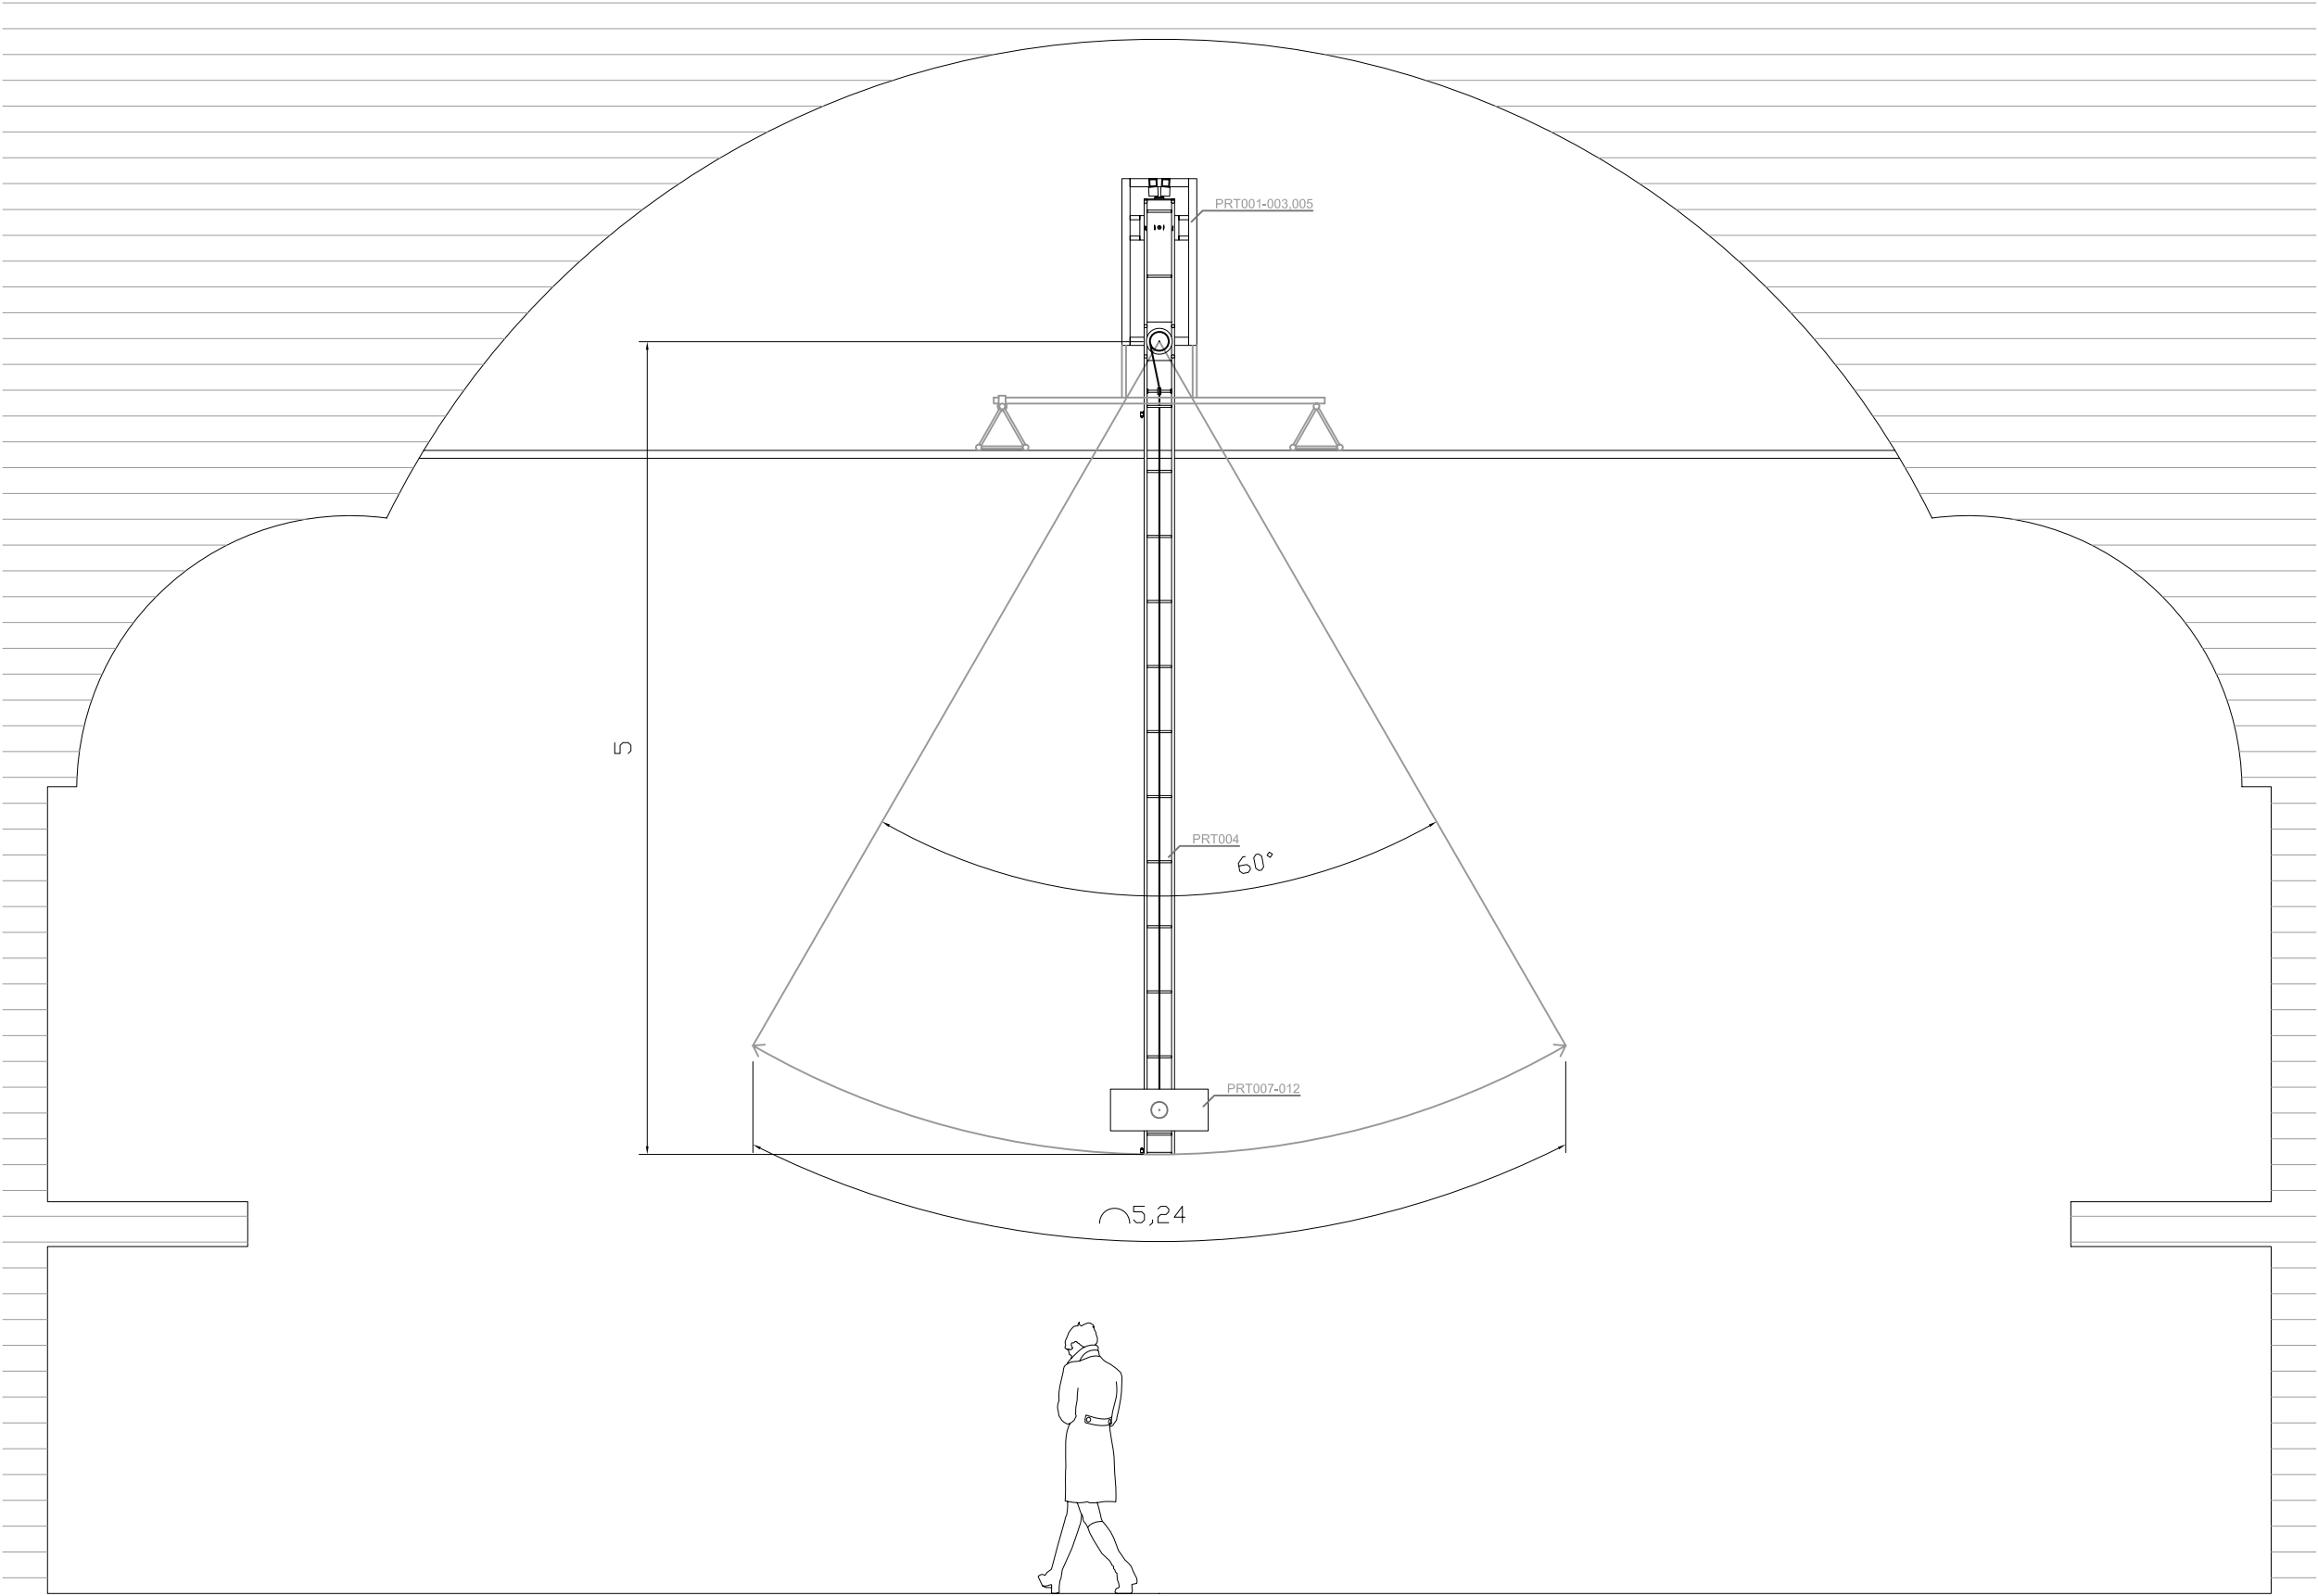

PLEASE NOTE

1. DO NOT SCALE DRAWINGS FOR CONSTRUCTION PURPOSES.
2. ALL DIMENSIONS TO BE CHECKED ON SITE BEFORE FABRICATION.
3. CONTRACTOR IS OBLIGED TO REPORT ALL ERRORS AND OMISSIONS TO DESIGNERS.
4. CONTRACTOR TO REFER TO ENGINEERS DWGS BEFORE PROCEEDING WITH WORKS.
5. ALL DRAWINGS AND DESIGNS ARE COVERED BY COPYRIGHT RIGHT, AND MAY NOT BE DISTRIBUTED, COPIED OR ISSUED WITHOUT WRITTEN PERMISSION OF UNITED VISUAL ARTISTS.
6. ALL DESIGN CONCEPTS ARE SOLE PROPERTY OF UNITED VISUAL ARTISTS AND NO ADAPTATIONS OR COPIES MAY BE MADE WITHOUT WRITTEN PERMISSION OF UNITED VISUAL ARTISTS.
7. THESE DRAWINGS ARE SUBJECT TO ANY VARIATION REQUIRED OR RECOMMENDATION BY ANY STATUTORY AUTHORITY, OR FOR THE BETTER CARRYING OUT OF THE WORKS. SAMPLES TO BE PROVIDED BY MAIN CONTRACTOR FOR DESIGNERS APPROVAL. ALL FINISHES TO DESIGNERS SATISFACTION. DESIGNER TO APPROVE ALL DRAWINGS AND RODS PRIOR TO CONSTRUCTION.
8. THIS COPY HAS BEEN MADE BY OR WITH THE AUTHORITY OF UNITED VISUAL ARTISTS PURSUANT TO SECTION 47 OF THE COPYRIGHT / DESIGNS AND PATENT ACT 1988. UNLESS THAT ACT PROVIDES A RELEVANT EXCEPTION TO COPYRIGHT, THE COPY MUST NOT BE COPIED WITHOUT THE PRIOR PERMISSION OF THE COPYRIGHT OWNER.

© United Visual Artists 2009

UNITED VISUAL ARTISTS LTD.
127-129 GREAT SUFFOLK STREET
LONDON
SE1 1PP

TEL: +44(0)20 7378 0303
FAX: +44(0)20 7378 0304
MAIL: mail@uva.co.uk

REVISIONS

NO.	DATE	DESCRIPTION	BY



UnitedVisualArtists.
127-129 Great Suffolk Street / London / SE1 1PP
T+ 44 (0) 20 7378 0303 F+44 (0) 20 7378 0304 mail@uva.co.uk www.uva.co.uk

Client: OPERA NORTH

Project: CHORUS

Title: ELEVATION

Date:	03/03/09	Sheet Name:	_____
Scale:	NTS @ A3	Drawing No.	Rev.
Drawn By:	AT	VENUE_02_ELEV	0
Checked By:	---	File Name:	uva_onl_venue.dwg

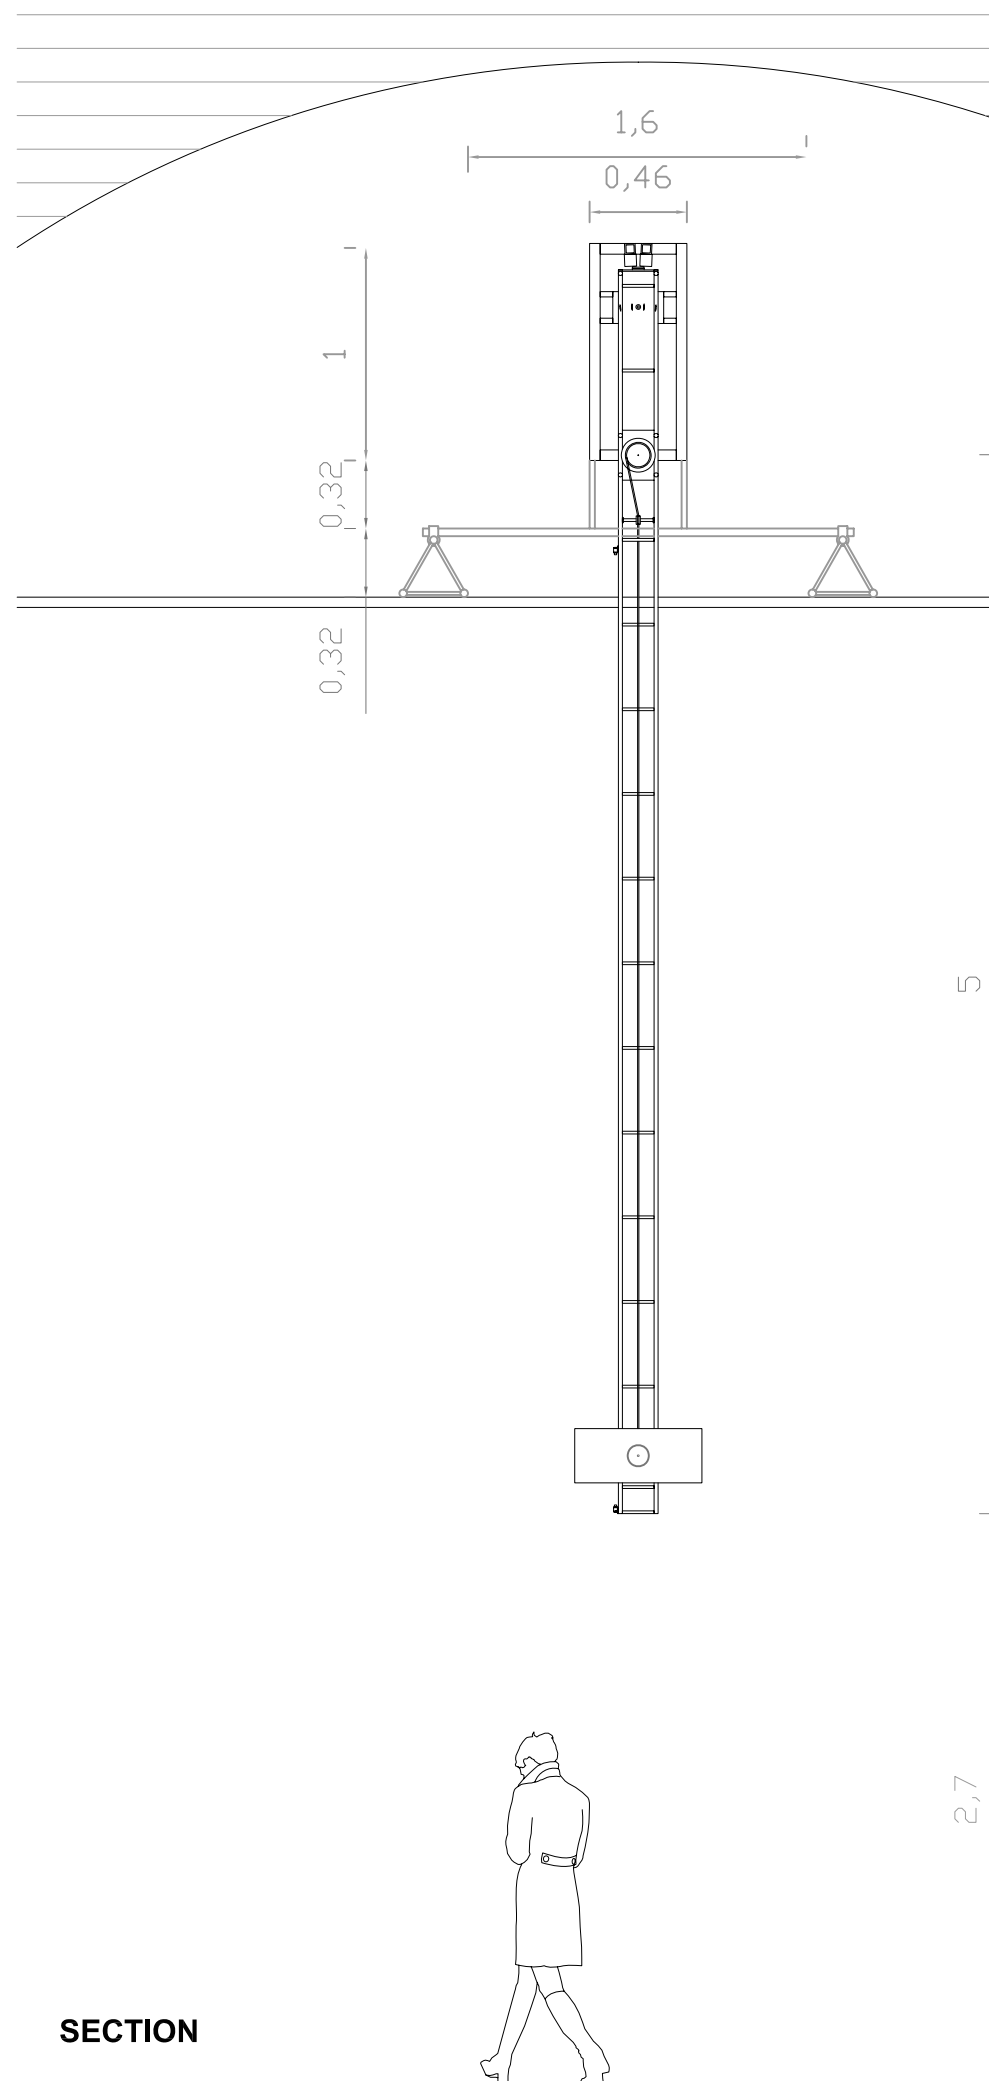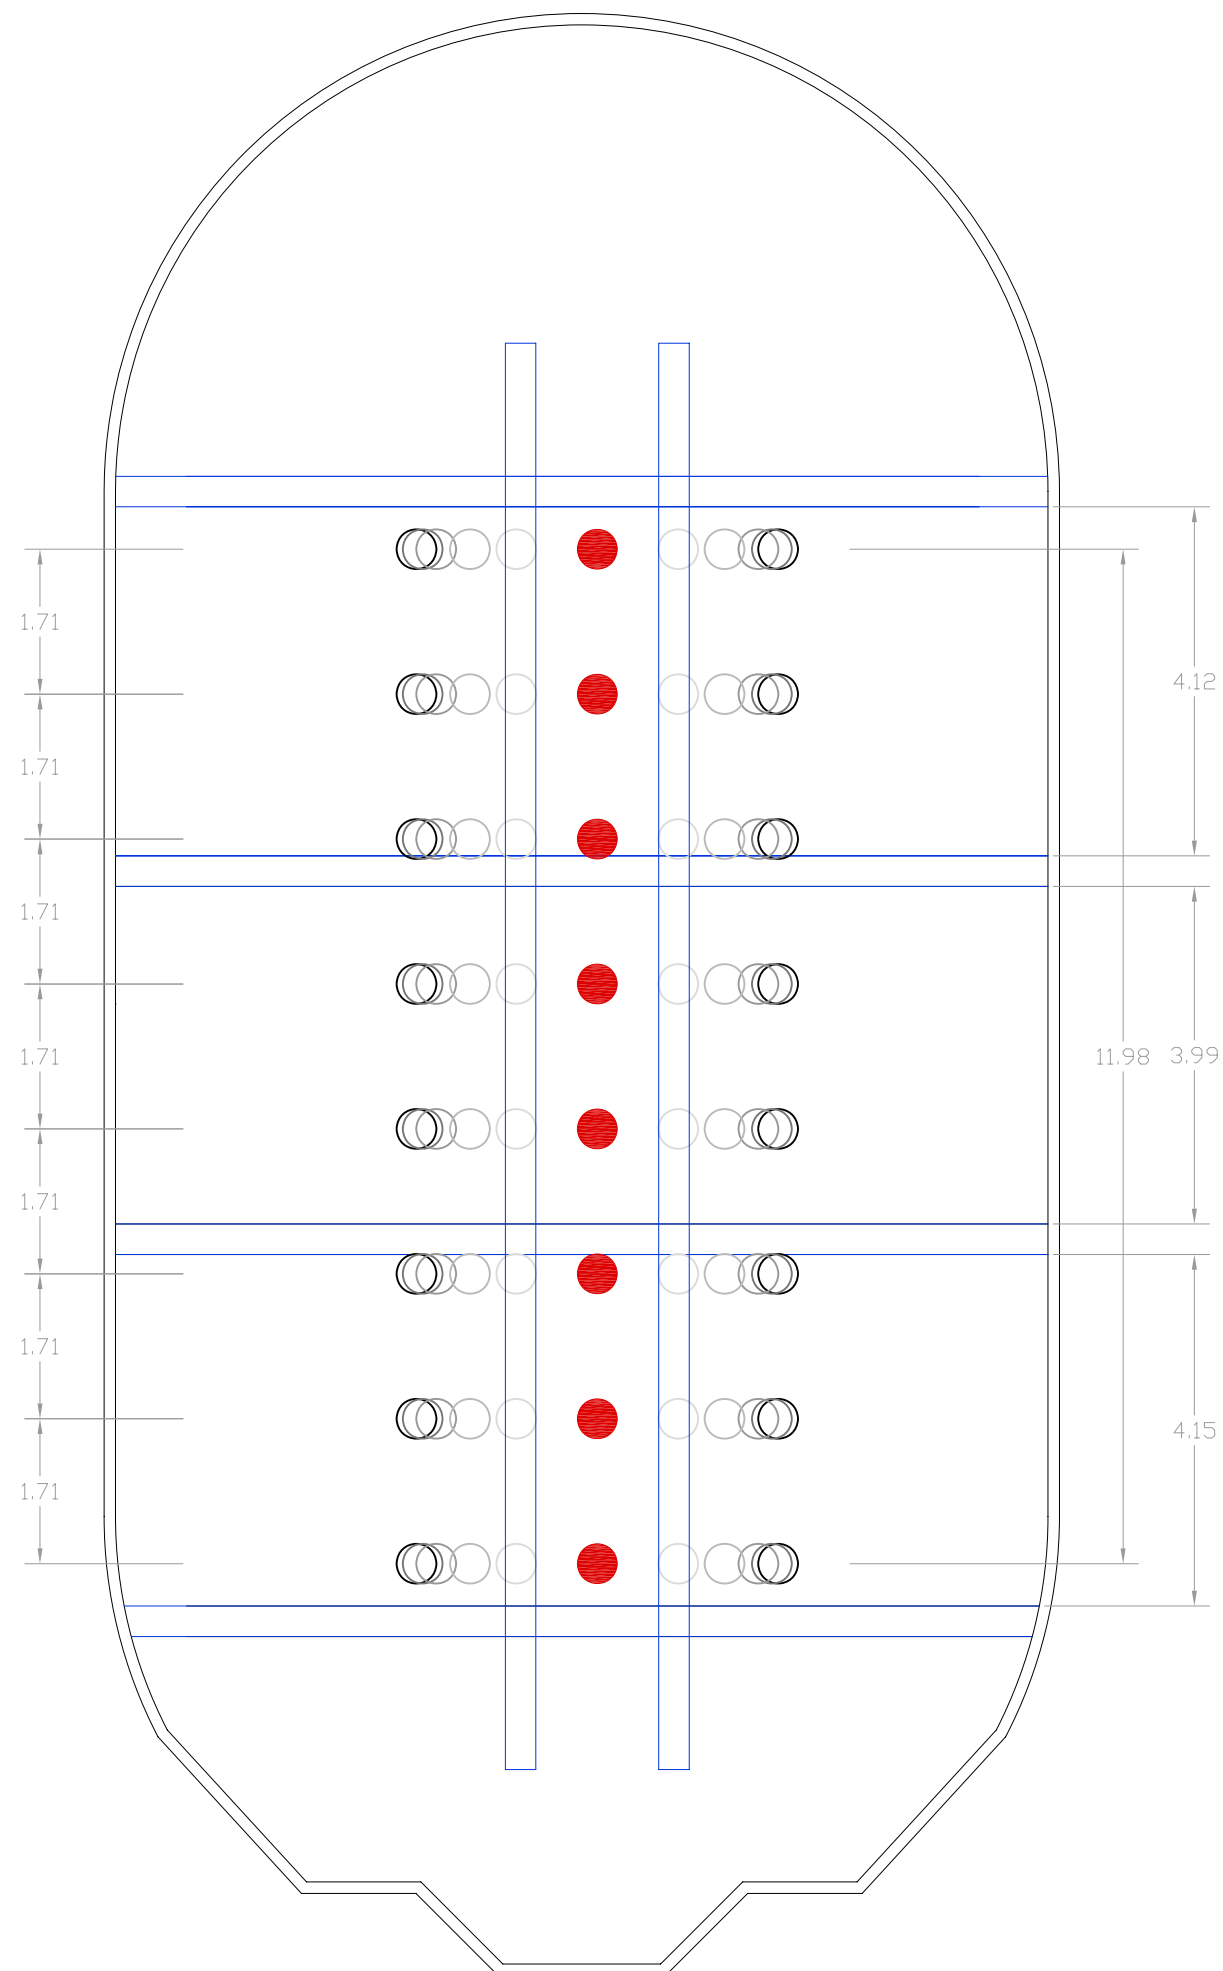

	PLEASE NOTE
--	-------------

1. DO NOT SCALE DRAWINGS FOR CONSTRUCTION PURPOSES,
2. ALL DIMENSIONS TO BE CHECKED ON SITE BEFORE FABRICATION,
3. CONTRACTOR IS OBLIGED TO REPORT ALL ERRORS AND OMISSIONS TO DESIGNERS,
4. CONTRACTOR TO REFER TO ENGINEERS DWGS BEFORE PROCEEDING WITH WORKS,
5. ALL DRAWINGS AND DESIGNS ARE COVERED BY COPYRIGHT RIGHT, AND MAY NOT BE DISTRIBUTED, COPIED OR ISSUED WITHOUT WRITTEN PERMISSION OF UNITED VISUAL ARTISTS,
6. ALL DESIGN CONCEPTS ARE SOLE PROPERTY OF UNITED VISUAL ARTISTS AND NO ADAPTATIONS OR COPIES MAY BE MADE WITHOUT WRITTEN PERMISSION OF UNITED VISUAL ARTISTS,
7. THESE DRAWINGS ARE SUBJECT TO ANY VARIATION REQUIRED OR RECOMMENDATION BY ANY STATUTORY AUTHORITY, OR FOR THE BETTER CARRYING OUT OF THE WORKS. SAMPLES TO BE PROVIDED BY MAIN CONTRACTOR FOR DESIGNERS APPROVAL. ALL FINISHES TO DESIGNERS SATISFACTION. DESIGNER TO APPROVE ALL DRAWINGS AND RODS PRIOR TO CONSTRUCTION,
8. THIS COPY HAS BEEN MADE BY OR WITH THE AUTHORITY OF UNITED VISUAL ARTISTS. IN ADDITION TO SUBSECTION 47 OF THE COPYRIGHT / DESIGNS AND PATENT ACT 1988, UNLESS THAT ACT PROVIDES A RELEVANT EXCEPTION TO COPYRIGHT, THE COPY MUST NOT BE COPIED WITHOUT THE PRIOR PERMISSION OF THE COPYRIGHT OWNER.

© United Visual Artists 2009

UNITED VISUAL ARTISTS LTD.
127-129 GREAT SUFFOLK STREET
LONDON
SE1 1PP

TEL: +44(0)20 7378 0303
FAX: +44(0)20 7378 0304
MAIL: mail@uva.co.uk

REVISIONS

NO.	DATE	DESCRIPTION	BY

United Visual Artists.
127-129 Great Suffolk Street / London / SE1 1PP
T +44 (0) 20 7378 0303 F +44 (0) 20 7378 0304 mail@uva.co.uk www.uva.co.uk

Client: OPERA NORTH

Project: CHORUS


Title: POSITION DIAGRAM / SECTION

Date:	03/03/09	Sheet Name:	
-------	----------	-------------	--

Scale:	NTS @ A3	Drawing No.	VENUE 01	Rev.	0
--------	----------	-------------	----------	------	---

Drawn By:	AT	
Checked By:	---	File Name: uva_onl_venue.dwg

Checked By: _____	File Name: uva onl venue.dwg
-------------------	------------------------------

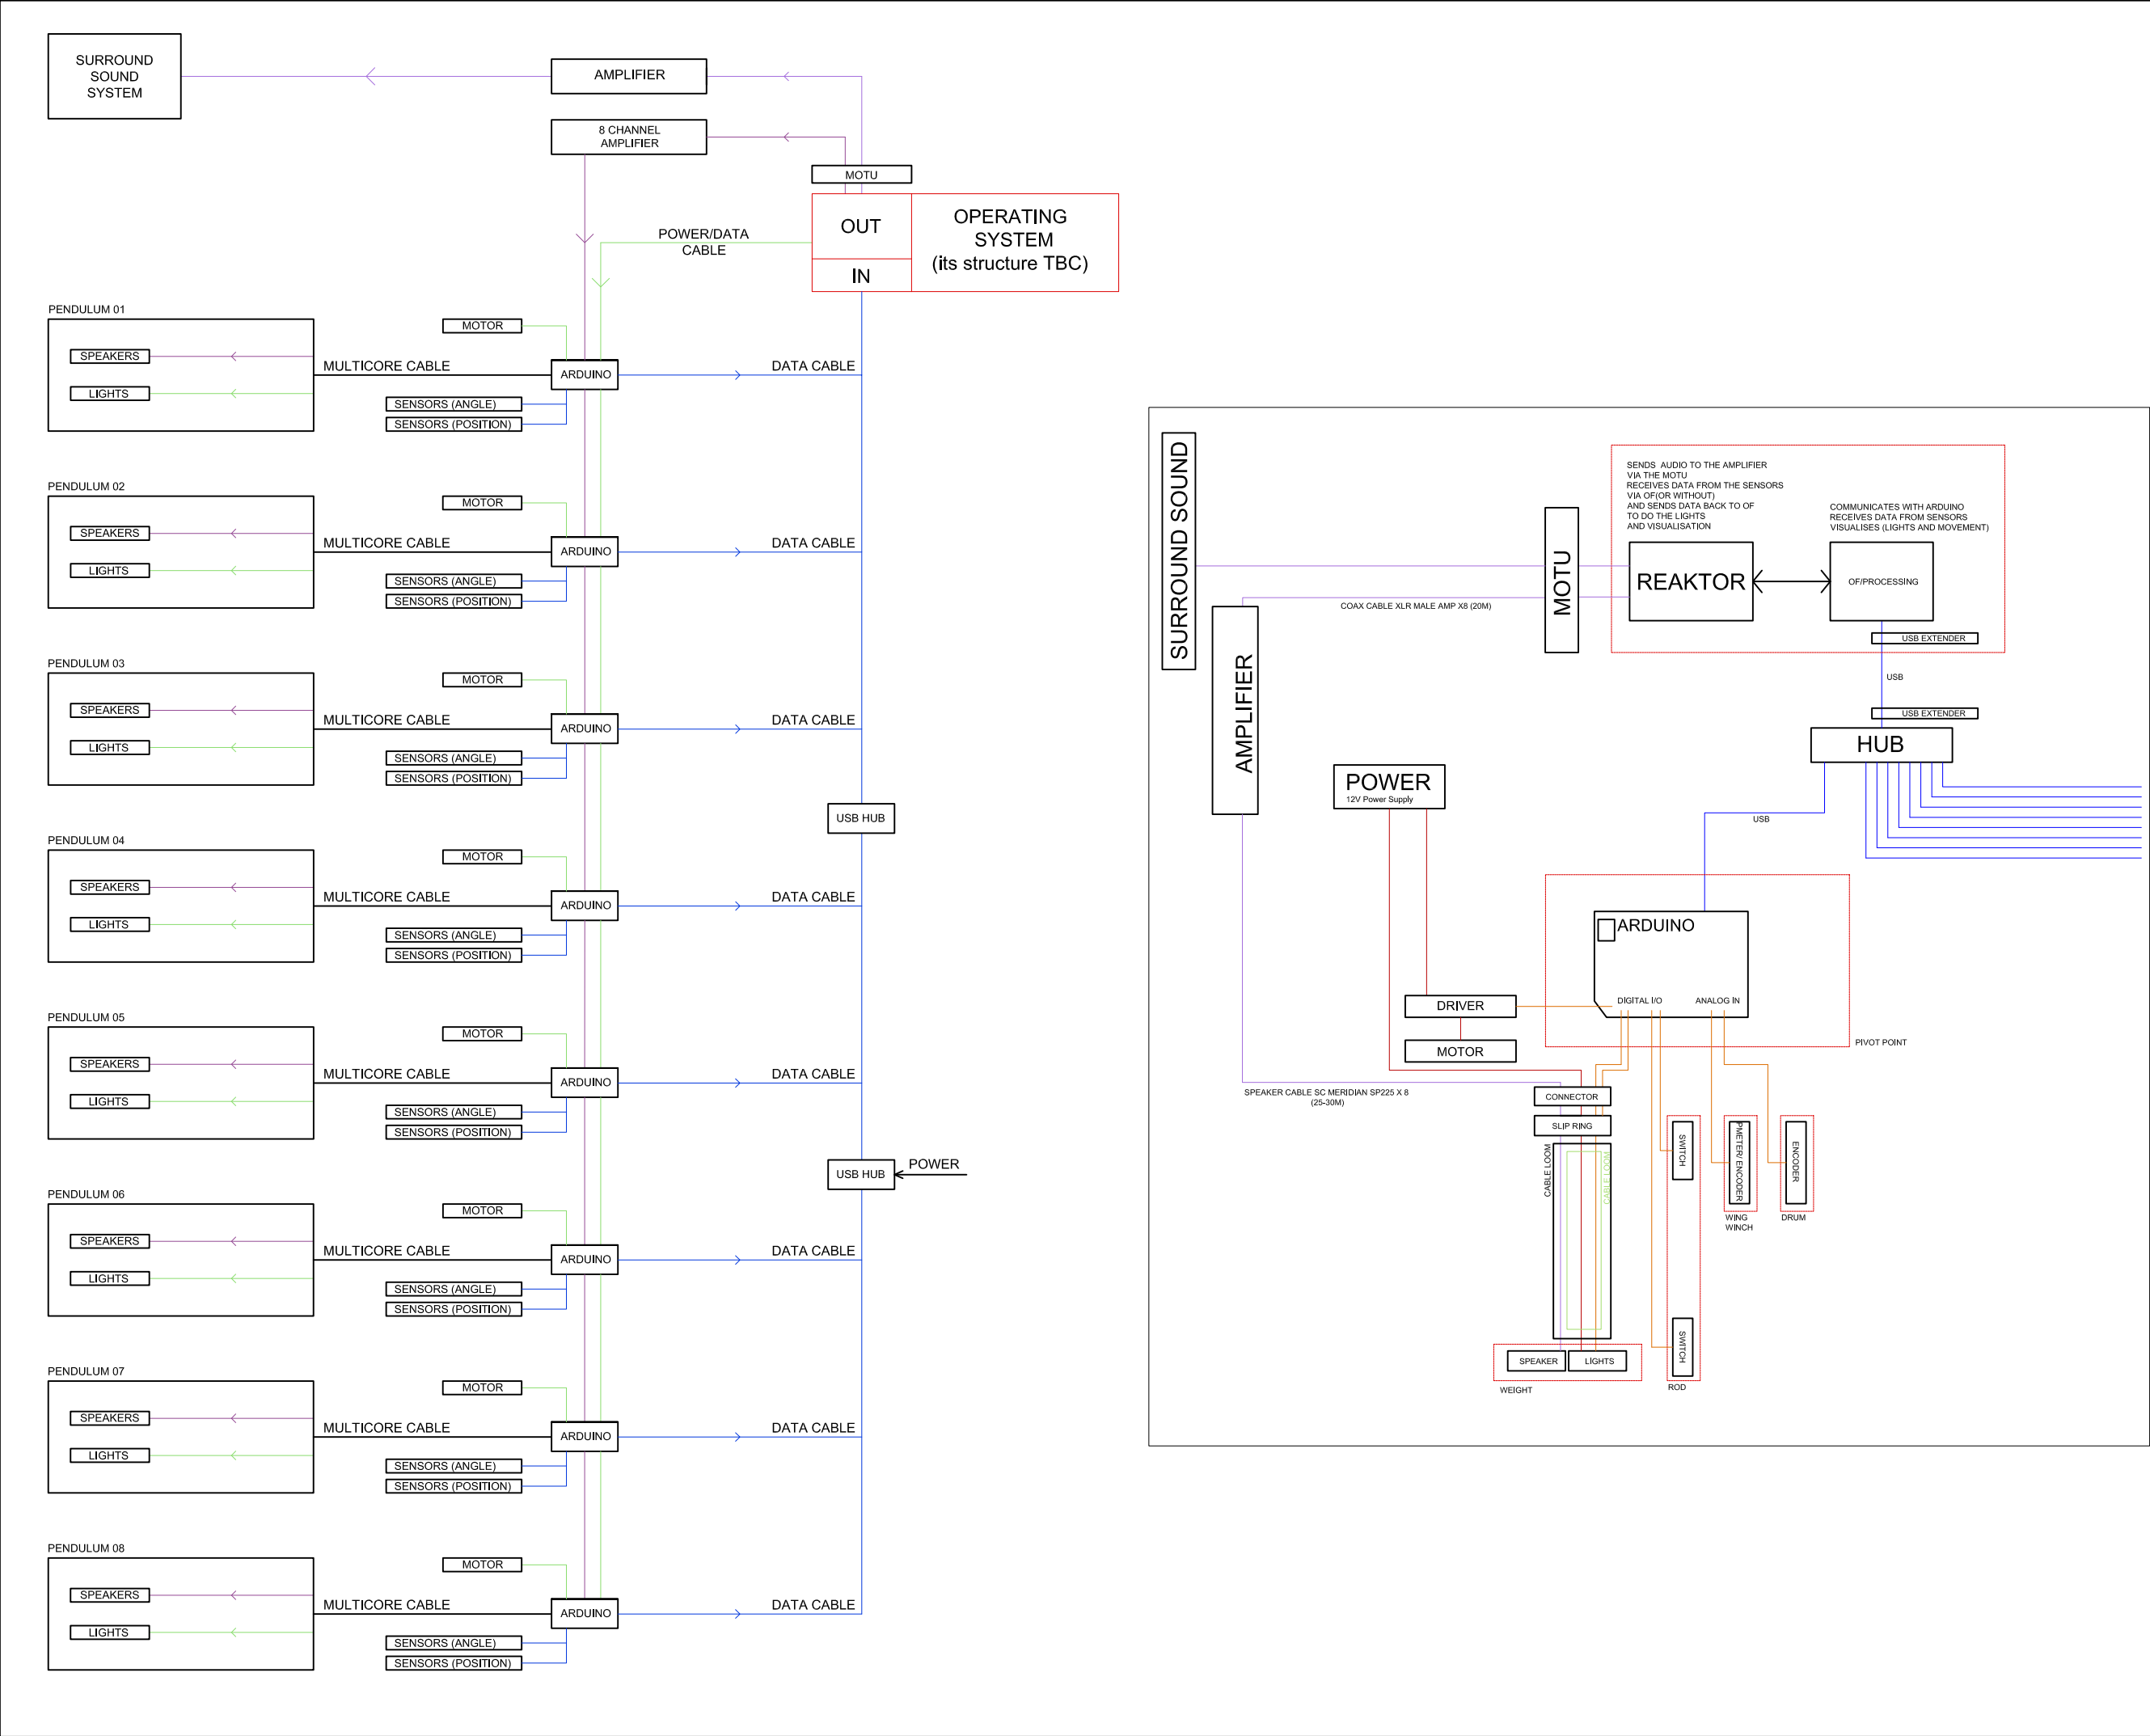

PLEASE NOTE

1. DO NOT SCALE DRAWINGS FOR CONSTRUCTION PURPOSES.

2. ALL DIMENSIONS TO BE CHECKED ON SITE BEFORE FABRICATION.

3. CONTRACTOR IS OBLIGED TO REPORT ALL ERRORS AND OMISSIONS TO DESIGNERS.

4. CONTRACTOR TO REFER TO ENGINEERS DWGS BEFORE PROCEEDING WITH WORKS.

5. ALL DRAWINGS AND DESIGNS ARE COVERED BY COPYRIGHT RIGHT, AND MAY NOT BE DISTRIBUTED, COPIED OR ISSUED WITHOUT WRITTEN PERMISSION OF UNITED VISUAL ARTISTS.

6. ALL DESIGN CONCEPTS ARE SOLE PROPERTY OF UNITED VISUAL ARTISTS AND NO ADAPTATIONS OR COPIES MAY BE MADE WITHOUT WRITTEN PERMISSION OF UNITED VISUAL ARTISTS.

7. THESE DRAWINGS ARE SUBJECT TO ANY VARIATION REQUIRED OR RECOMMENDATION BY ANY STATUTORY AUTHORITY, OR FOR THE BETTER CARRYING OUT OF THE WORKS. SAMPLES TO BE PROVIDED BY MAIN CONTRACTOR FOR DESIGNERS APPROVAL. ALL FINISHES TO DESIGNERS SATISFACTION. DESIGNER TO APPROVE ALL DRAWINGS AND RODS PRIOR TO CONSTRUCTION.

8. THIS COPY HAS BEEN MADE BY OR WITH THE AUTHORITY OF UNITED VISUAL ARTISTS PURSUANT TO SECTION 47 OF THE COPYRIGHT / DESIGNS AND PATENT ACT 1988, UNLESS THAT ACT PROVIDES A RELEVANT EXCEPTION TO COPYRIGHT, THE COPY MUST NOT BE COPIED WITHOUT THE PRIOR PERMISSION OF THE COPYRIGHT OWNER.

© United Visual Artists 2009

UNITED VISUAL ARTISTS LTD.
127-129 GREAT SUFFOLK STREET
LONDON
SE1 1PP

TEL: +44(0)20 7378 0303
FAX: +44(0)20 7378 0304
MAIL: mail@uva.co.uk

REVISIONS

NO.	DATE	DESCRIPTION	BY

UnitedVisualArtists.

127-129 Great Suffolk Street / London / SE1 1PP
T + 44 (0) 20 7378 0303 F +44 (0) 20 7378 0304 mail@uva.co.uk www.uva.co.uk

Client:

OPERA NORTH


Project:

CHORUS

Title:

WIRING SCHEMATIC

Date:	03/03/09	Sheet Name:	_____
Scale:	NTS @ A3	Drawing No.	Rev.
Drawn By:	AT	VENUE_03_WIRE 0	
Checked By:	---	File Name:	uva_onl_venue.dwg

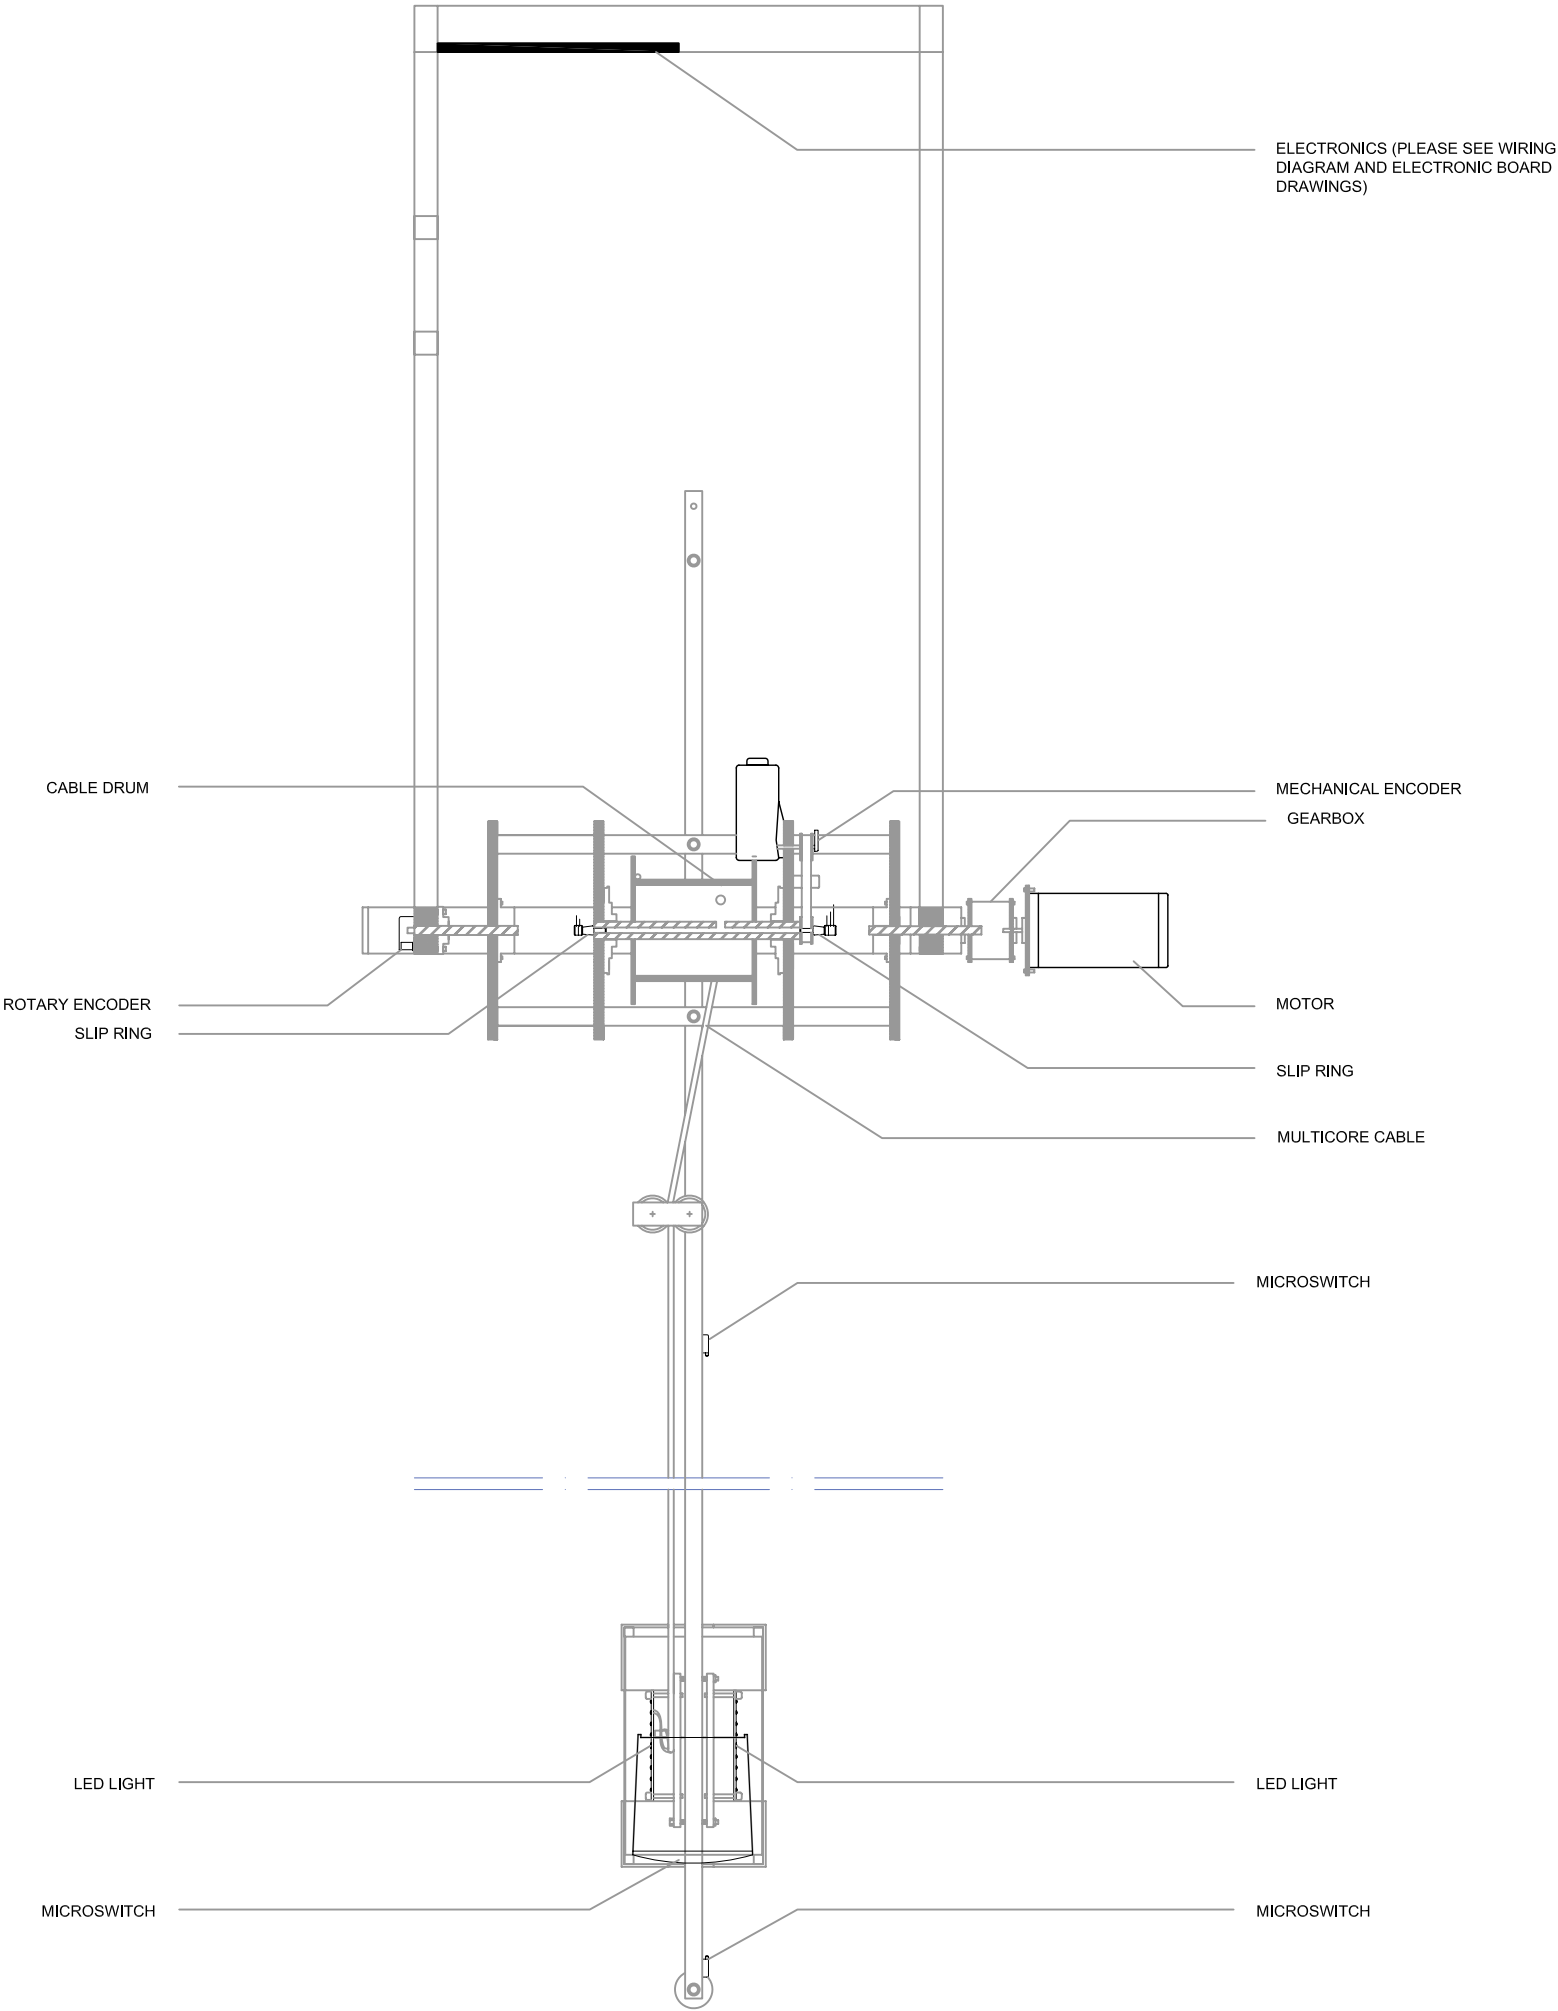

PLEASE NOTE


1. DO NOT SCALE DRAWINGS FOR CONSTRUCTION PURPOSES.
 2. ALL DIMENSIONS TO BE CHECKED ON SITE BEFORE FABRICATION.
 3. CONTRACTOR IS OBLIGED TO REPORT ALL ERRORS AND OMISSIONS TO DESIGNERS.
 4. CONTRACTOR TO REFER TO ENGINEERS DWGS BEFORE PROCEEDING WITH WORKS.
 5. ALL DRAWINGS AND DESIGNS ARE COVERED BY COPYRIGHT RIGHT. AND MAY NOT BE DISTRIBUTED, COPIED OR ISSUED WITHOUT WRITTEN PERMISSION OF UNITED VISUAL ARTISTS.
 6. ALL DESIGN CONCEPTS ARE SOLE PROPERTY OF UNITED VISUAL ARTISTS AND NO ADAPTATIONS OR COPIES MAY BE MADE WITHOUT WRITTEN PERMISSION OF UNITED VISUAL ARTISTS.
 7. THESE DRAWINGS ARE SUBJECT TO ANY VARIATION REQUIRED OR RECOMMENDATION BY ANY STATUTORY AUTHORITY, OR FOR THE BETTER CARRYING OUT OF THE WORKS. SAMPLES TO BE PROVIDED BY MAIN CONTRACTOR FOR DESIGNERS APPROVAL. ALL FINISHES TO DESIGNERS SATISFACTION. DESIGNER TO APPROVE ALL DRAWINGS AND RODS PRIOR TO CONSTRUCTION.
 8. THIS COPY HAS BEEN MADE BY OR WITH THE AUTHORITY OF UNITED VISUAL ARTISTS PURSUANT TO SECTION 47 OF THE COPYRIGHT / DESIGNS AND PATENT ACT 1988. UNLESS THAT ACT PROVIDES A RELEVANT EXCEPTION TO COPYRIGHT, THE COPY MUST NOT BE COPIED WITHOUT THE PRIOR PERMISSION OF THE COPYRIGHT OWNER.
- © United Visual Artists 2009
- UNITED VISUAL ARTISTS LTD.**
127-129 GREAT SUFFOLK STREET
LONDON
SE1 1PP
- TEL: +44(0)20 7378 0303
FAX: +44(0)20 7378 0304
MAIL: mail@uva.co.uk

REVISIONS


NO.	DATE	DESCRIPTION	BY

UnitedVisualArtists.
127-129 Great Suffolk Street / London / SE1 1PP
T+ 44 (0) 20 7378 0303 F+ 44 (0) 20 7378 0304 mail@uva.co.uk www.uva.co.uk

Client: OPERA NORTH	
Project: CHORUS	
Title: DEVICE MAP	
Date: 03/03/09	Sheet Name: _____
Scale: NTS @ A3	Drawing No. _____ Rev. _____ PNDLM_03_BASE_SIDE
Drawn By: AT	
Checked By: ---	File Name: uva_onl_020309.dwg

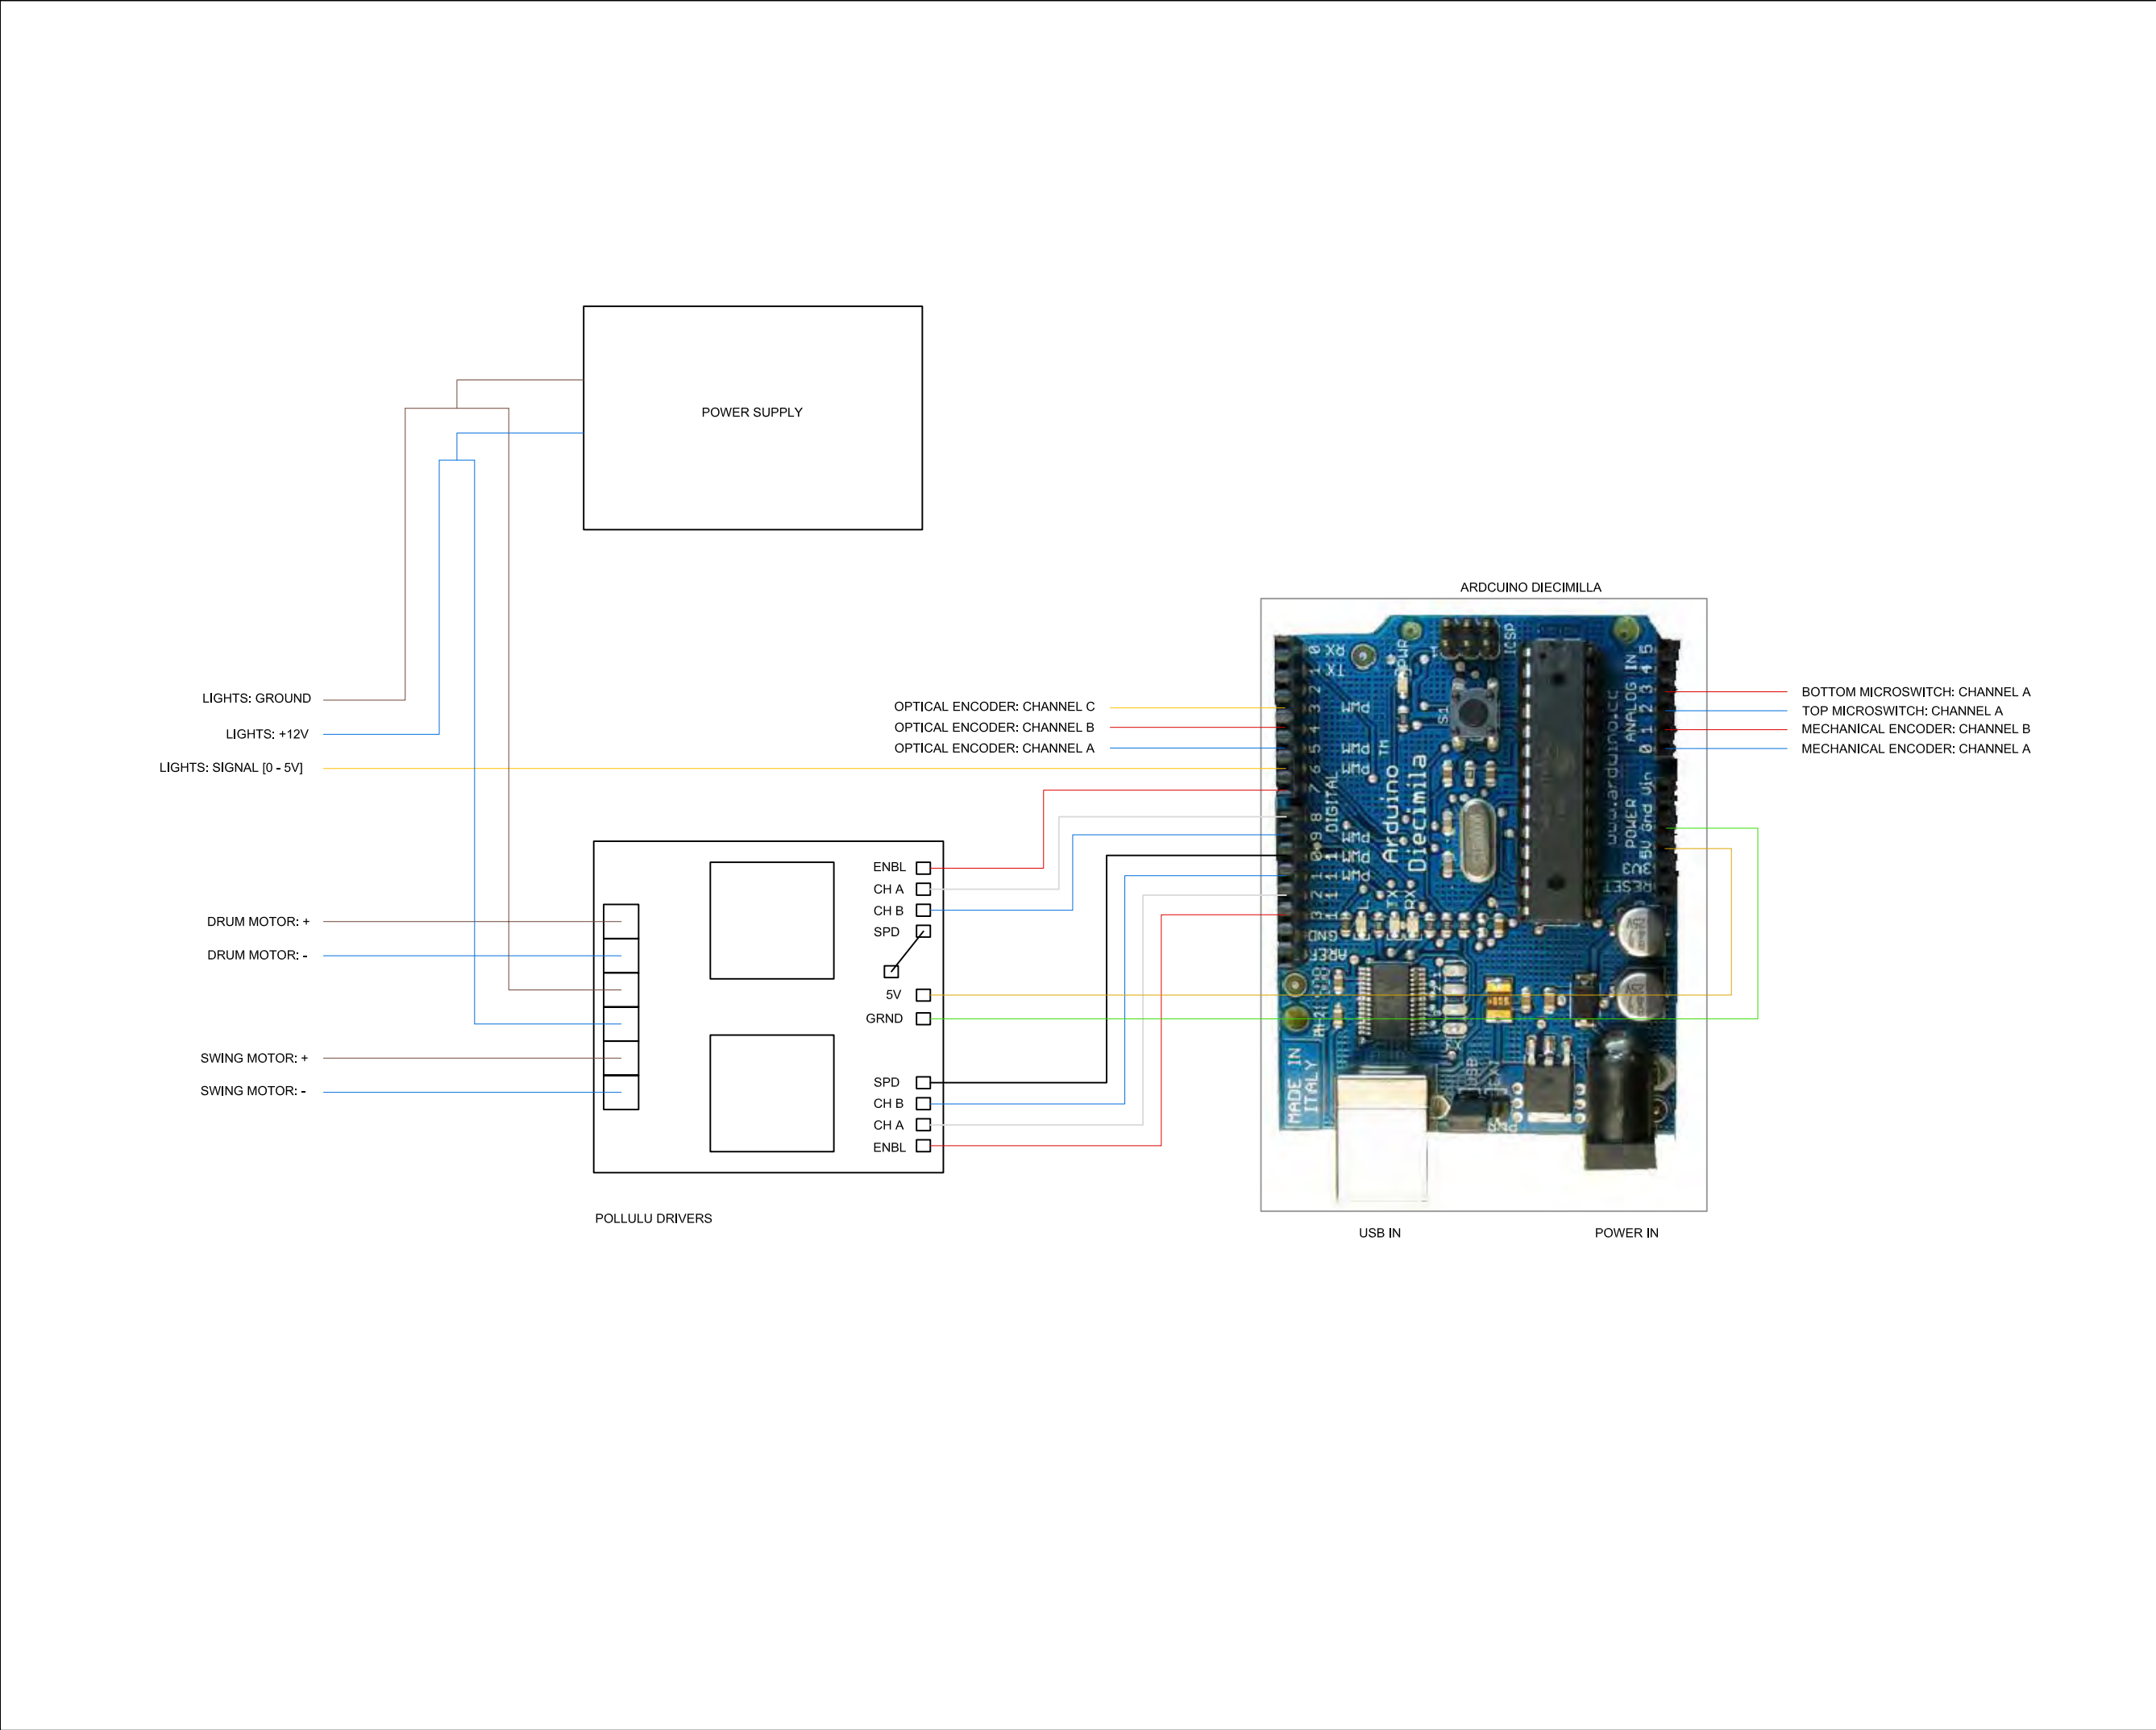

PLEASE NOTE			
1. DO NOT SCALE DRAWINGS FOR CONSTRUCTION PURPOSES. 2. ALL DIMENSIONS TO BE CHECKED ON SITE BEFORE FABRICATION. 3. CONTRACTOR IS OBLIGED TO REPORT ALL ERRORS AND OMISSIONS TO DESIGNERS. 4. CONTRACTOR TO REFER TO ENGINEERS DWGS BEFORE PROCEEDING WITH WORKS. 5. ALL DRAWINGS AND DESIGNS ARE COVERED BY COPYRIGHT RIGHT, AND MAY NOT BE DISTRIBUTED, COPIED OR ISSUED WITHOUT WRITTEN PERMISSION OF UNITED VISUAL ARTISTS. 6. ALL DESIGN CONCEPTS ARE SOLE PROPERTY OF UNITED VISUAL ARTISTS AND NO ADAPTATIONS OR COPIES MAY BE MADE WITHOUT WRITTEN PERMISSION OF UNITED VISUAL ARTISTS. 7. THESE DRAWINGS ARE SUBJECT TO ANY VARIATION REQUIRED OR RECOMMENDATION BY ANY STATUTORY AUTHORITY, OR FOR THE BETTER CARRYING OUT OF THE WORKS. SAMPLES TO BE PROVIDED BY MAIN CONTRACTOR FOR DESIGNERS APPROVAL. ALL FINISHES TO DESIGNERS SATISFACTION. DESIGNER TO APPROVE ALL DRAWINGS AND RODS PRIOR TO CONSTRUCTION. 8. THIS COPY HAS BEEN MADE BY OR WITH THE AUTHORITY OF UNITED VISUAL ARTISTS PURSUANT TO SECTION 47 OF THE COPYRIGHT / DESIGNS AND PATENT ACT 1988. UNLESS THAT ACT PROVIDES A RELEVANT EXCEPTION TO COPYRIGHT, THE COPY MUST NOT BE COPIED WITHOUT THE PRIOR PERMISSION OF THE COPYRIGHT OWNER. © United Visual Artists 2009 UNITED VISUAL ARTISTS LTD. 127-129 GREAT SUFFOLK STREET LONDON SE1 1PP TEL: +44(0)20 7378 0303 FAX: +44(0)20 7378 0304 MAIL: mail@uva.co.uk			
REVISIONS			
NO.	DATE	DESCRIPTION	BY
UnitedVisualArtists. 127-129 Great Suffolk Street / London / SE1 1PP T+ 44 (0) 20 7378 0303 F +44 (0) 20 7378 0304 mail@uva.co.uk www.uva.co.uk			
Client:		OPERA NORTH	
Project:		CHORUS	
Title:		CORE - WIRING	
Date:	03/03/09	Sheet Name: _____	
Scale:	NTS @ A3	Drawing No. _____ Rev. _____	
Drawn By:	AT	PNDLM_03_BASE_SIDE	
Checked By:	---	File Name: uva_onl_020309.dwg	

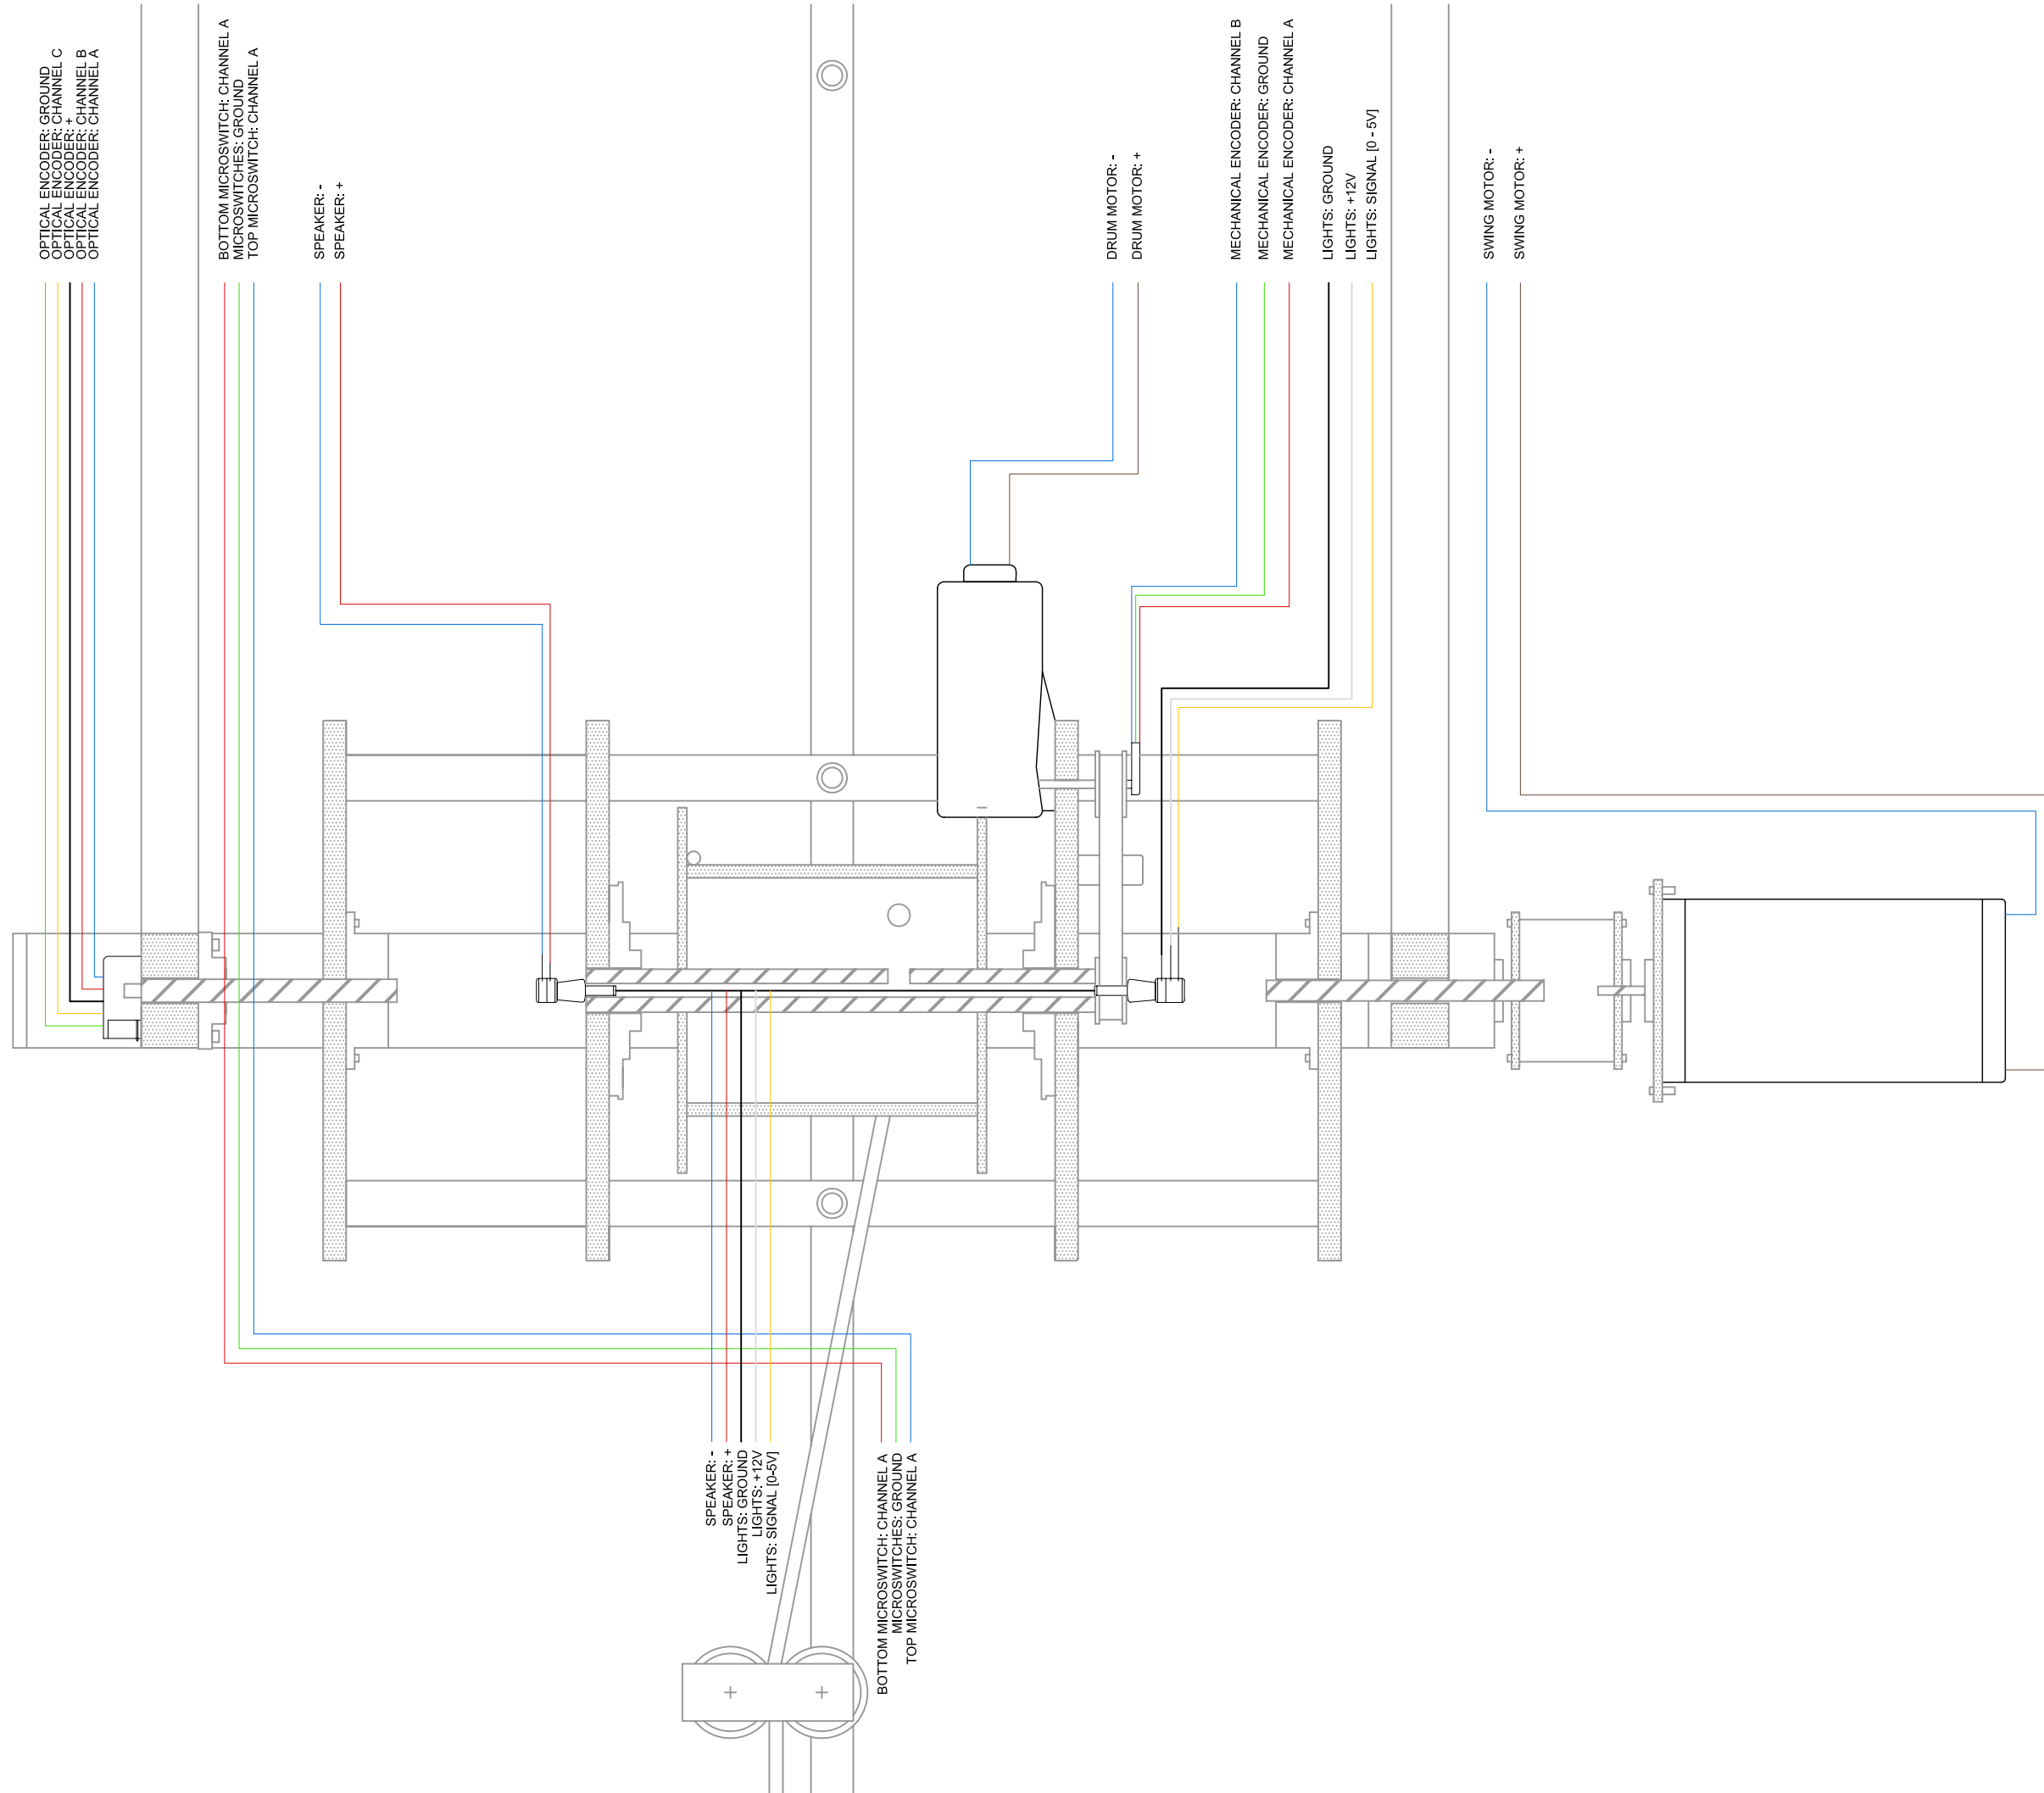

PLEASE NOTE

1. DO NOT SCALE DRAWINGS FOR CONSTRUCTION PURPOSES.
2. ALL DIMENSIONS TO BE CHECKED ON SITE BEFORE FABRICATION.
3. CONTRACTOR IS OBLIGED TO REPORT ALL ERRORS AND OMISSIONS TO DESIGNERS.
4. CONTRACTOR TO REFER TO ENGINEERS DWGS BEFORE PROCEEDING WITH WORKS.
5. ALL DRAWINGS AND DESIGNS ARE COVERED BY COPYRIGHT RIGHT, AND MAY NOT BE DISTRIBUTED, COPIED OR ISSUED WITHOUT WRITTEN PERMISSION OF UNITED VISUAL ARTISTS.
6. ALL DESIGN CONCEPTS ARE SOLE PROPERTY OF UNITED VISUAL ARTISTS AND NO ADAPTATIONS OR COPIES MAY BE MADE WITHOUT WRITTEN PERMISSION OF UNITED VISUAL ARTISTS.
7. THESE DRAWINGS ARE SUBJECT TO ANY VARIATION REQUIRED OR RECOMMENDATION BY ANY STATUTORY AUTHORITY, OR FOR THE STATEMENT DRYING OUT OF THE WORKS. SAMPLES TO BE PROVIDED BY MAIN CONTRACTOR FOR DESIGNERS APPROVAL. ALL FINISHES TO DESIGNERS SATISFACTION. DESIGNERS TO IMPROVE ALL DRAWINGS AND RODS PRIOR TO CONSTRUCTION.
8. THIS COPY HAS BEEN MADE BY OR WITH THE AUTHORITY OF UNITED VISUAL ARTISTS PURSUANT TO SECTION 47 OF THE COPYRIGHT DESIGNS AND PATENT ACT 1988. UNLESS THAT ACT PROVIDES A RELEVANT EXCEPTION TO COPYRIGHT, THE COPY MUST NOT BE COPIED WITH OR WITHOUT THE WRITTEN PERMISSION OF THE COPYRIGHT OWNER.

© United Visual Artists 2009

UNITED VISUAL ARTISTS LTD.
127-129 GREAT SUFFOLK STREET
LONDON
SE1 1PP

TEL: +44(0)20 7378 0303
FAX: +44(0)20 7378 0304
MAIL: mail@uva.co.uk

REVISIONS

NO.	DATE	DESCRIPTION	BY


United Visual Artists.
127-129 Great Suffolk Street / London / SE1 1PP
T + 44 (0) 20 7378 0303 F +44 (0) 20 7378 0304 mail@uva.co.uk www.uva.co.uk

Client: OPERA NORTH


Project: CHORUS

Title: CORE - WIRING


Date:	03/03/09	Sheet Name:	---
Scale:	NTS @ A3	Drawing No.	Rev.
Drawn By:	AT	PNDLM_03_BASE_SIDE	
Checked By:	---	File Name:	uva_onl_020309.dwg

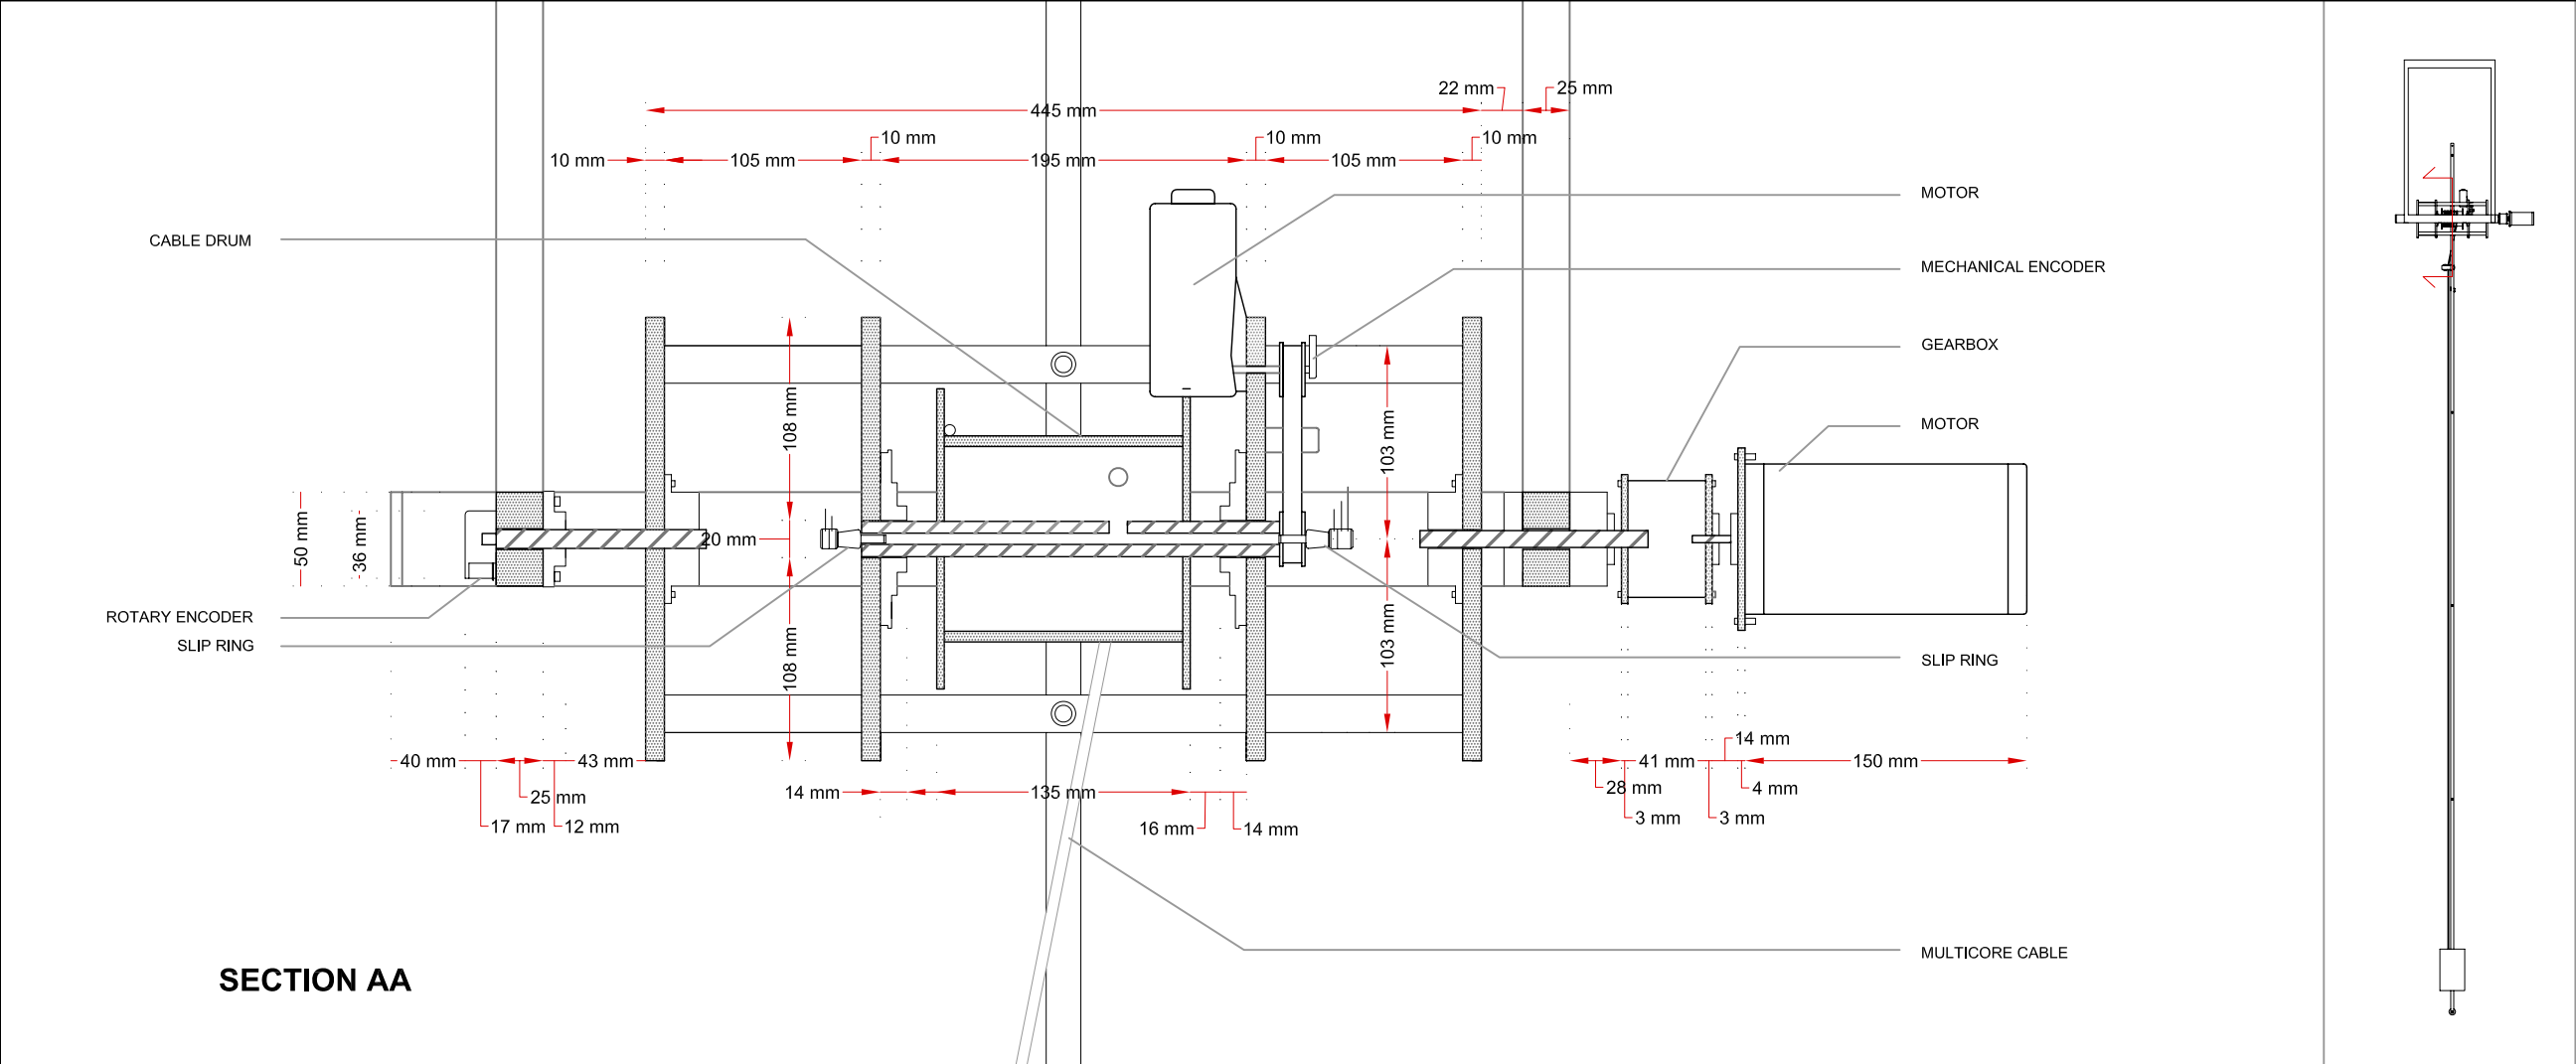

SECTION AA

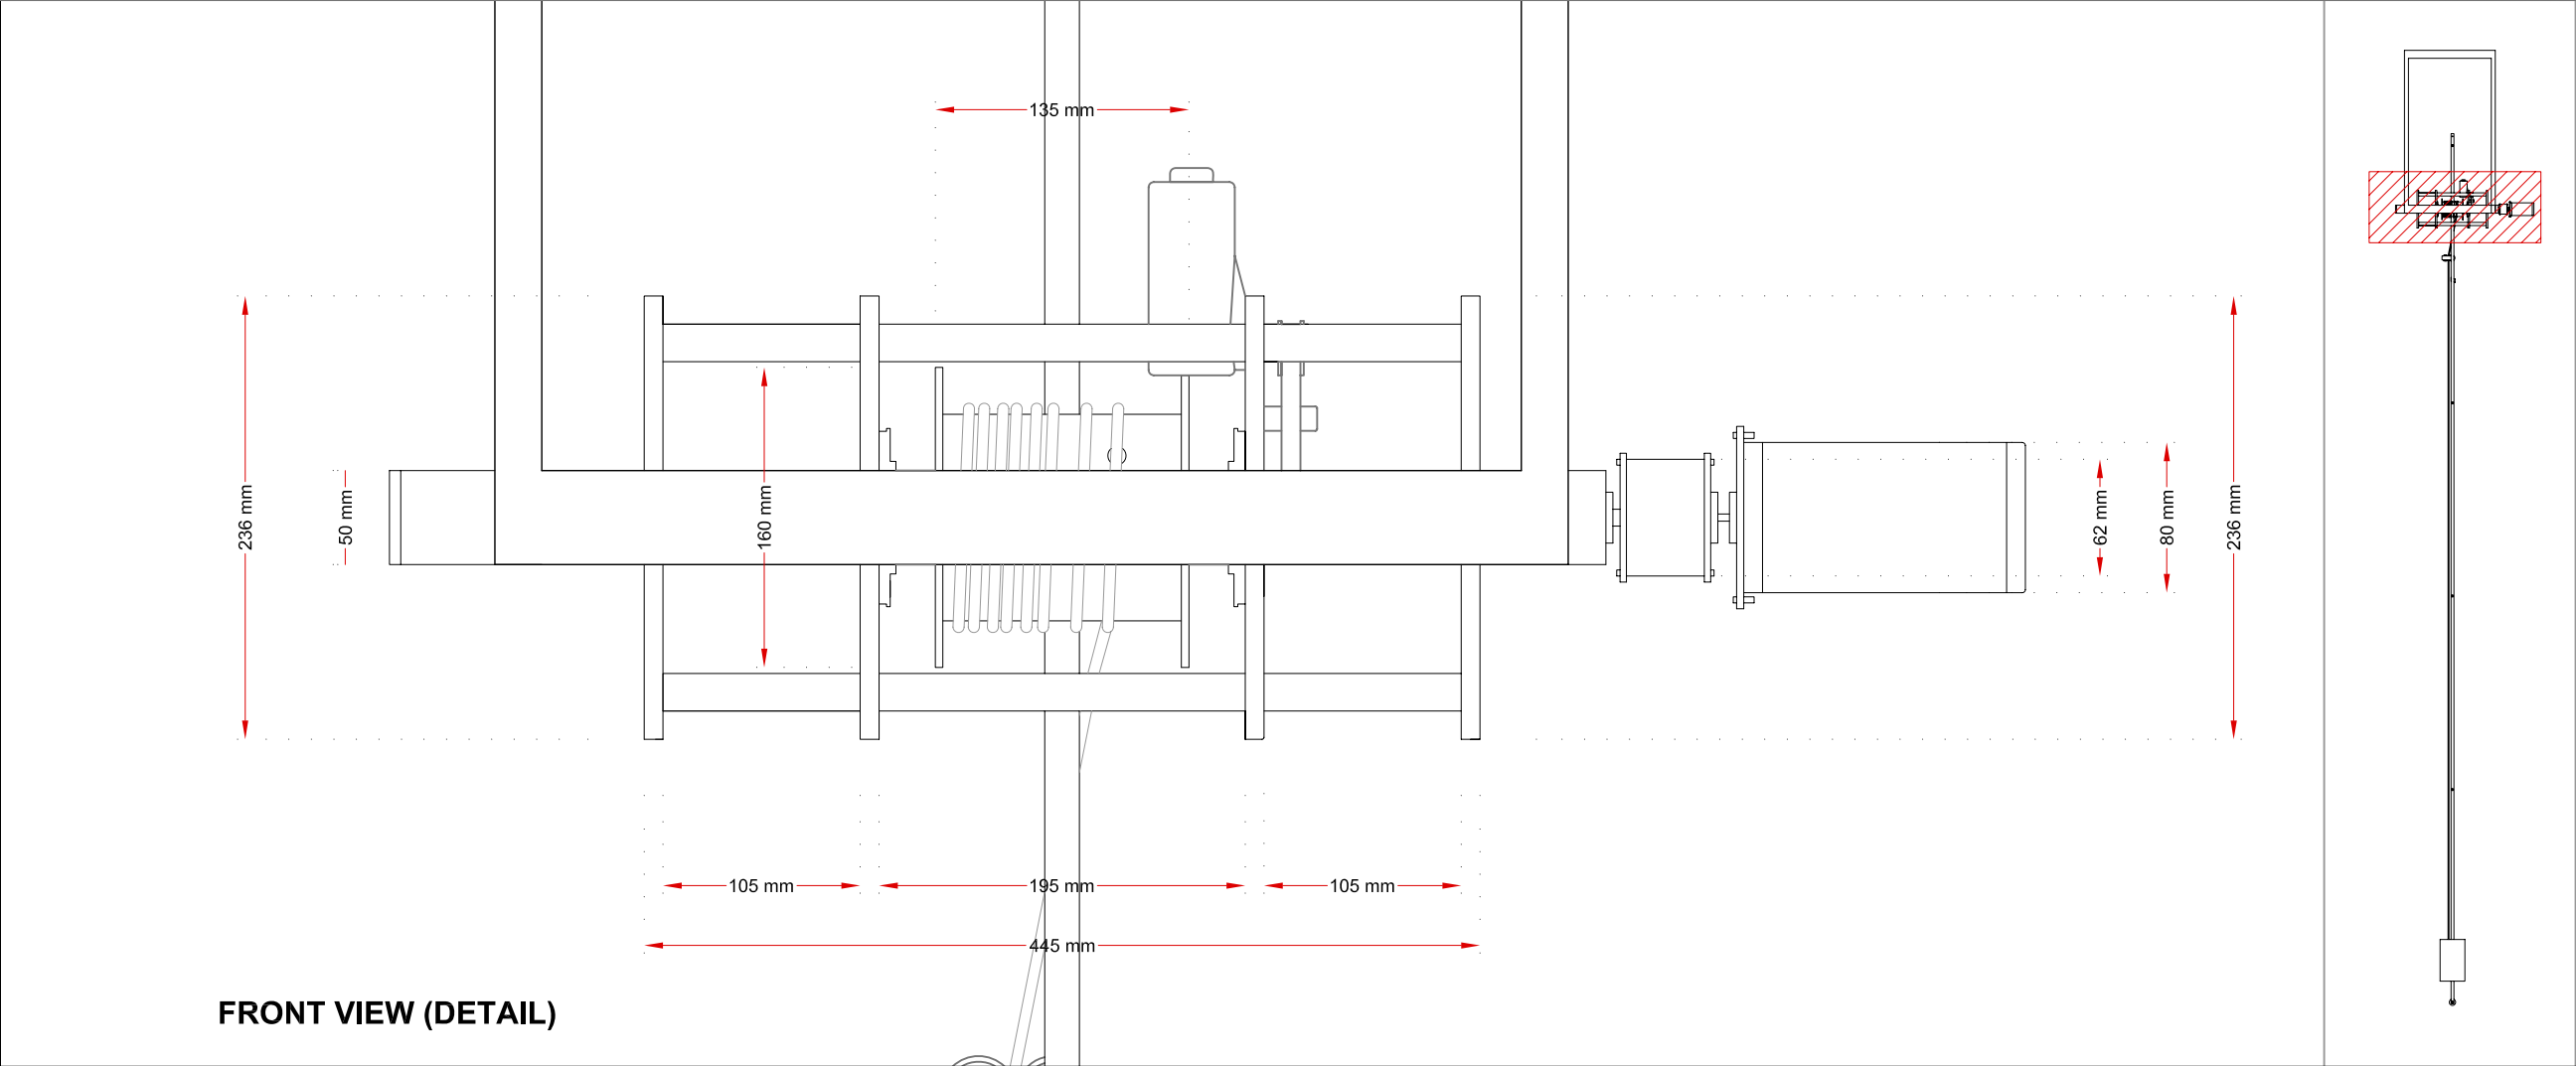

FRONT VIEW (DETAIL)

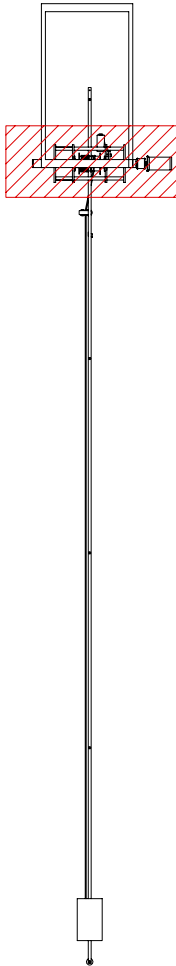

PLEASE NOTE

- DO NOT SCALE DRAWINGS FOR CONSTRUCTION PURPOSES.
- ALL DIMENSIONS TO BE CHECKED ON SITE BEFORE FABRICATION.
- CONTRACTOR IS OBLIGED TO REPORT ALL ERRORS AND OMISSIONS TO DESIGNERS.
- CONTRACTOR TO REFER TO ENGINEERS DWGS BEFORE PROCEEDING WITH WORKS.
- ALL DRAWINGS AND DESIGNS ARE COVERED BY COPYRIGHT RIGHT, AND MAY NOT BE DISTRIBUTED, COPIED OR ISSUED WITHOUT WRITTEN PERMISSION OF UNITED VISUAL ARTISTS.
- ALL DESIGN CONCEPTS ARE SOLE PROPERTY OF UNITED VISUAL ARTISTS AND NO ADAPTATIONS OR COPIES MAY BE MADE WITHOUT WRITTEN PERMISSION OF UNITED VISUAL ARTISTS.
- THESE DRAWINGS ARE SUBJECT TO ANY VARIATION REQUIRED OR RECOMMENDATION BY ANY STATUTORY AUTHORITY, OR FOR THE BETTER CARRYING OUT OF THE WORKS. SAMPLES TO BE PROVIDED BY MAIN CONTRACTOR FOR DESIGNERS APPROVAL. ALL FINISHES TO DESIGNERS SATISFACTION. DESIGNER TO APPROVE ALL DRAWINGS AND RODS PRIOR TO CONSTRUCTION.
- THIS COPY HAS BEEN MADE BY OR WITH THE AUTHORITY OF UNITED VISUAL ARTISTS PURSUANT TO SECTION 47 OF THE COPYRIGHT / DESIGNS AND PATENT ACT 1988, UNLESS THAT ACT PROVIDES A RELEVANT EXCEPTION TO COPYRIGHT, THE COPY MUST NOT BE COPIED WITHOUT THE PRIOR PERMISSION OF THE COPYRIGHT OWNER.

© United Visual Artists 2009

UNITED VISUAL ARTISTS LTD.
127-129 GREAT SUFFOLK STREET
LONDON
SE1 1PP


TEL: +44(0)20 7378 0303
FAX: +44(0)20 7378 0304
MAIL: mail@uva.co.uk

REVISIONS			
NO.	DATE	DESCRIPTION	BY

UnitedVisualArtists.

127-129 Great Suffolk Street / London / SE1 1PP
T+ 44 (0) 20 7378 0303 F+ 44 (0) 20 7378 0304 mail@uva.co.uk www.uva.co.uk

Client: OPERA NORTH	
Project: CHORUS	
Title: FRONT VIEW / SECTION AA	
Date: 03/03/09	Sheet Name: _____
Scale: 1:4 @ A3	Drawing No. _____ Rev. _____
Drawn By: AT	PNDLM_03_BASE_SIDE
Checked By: ---	File Name: uva_onl_020309.dwg

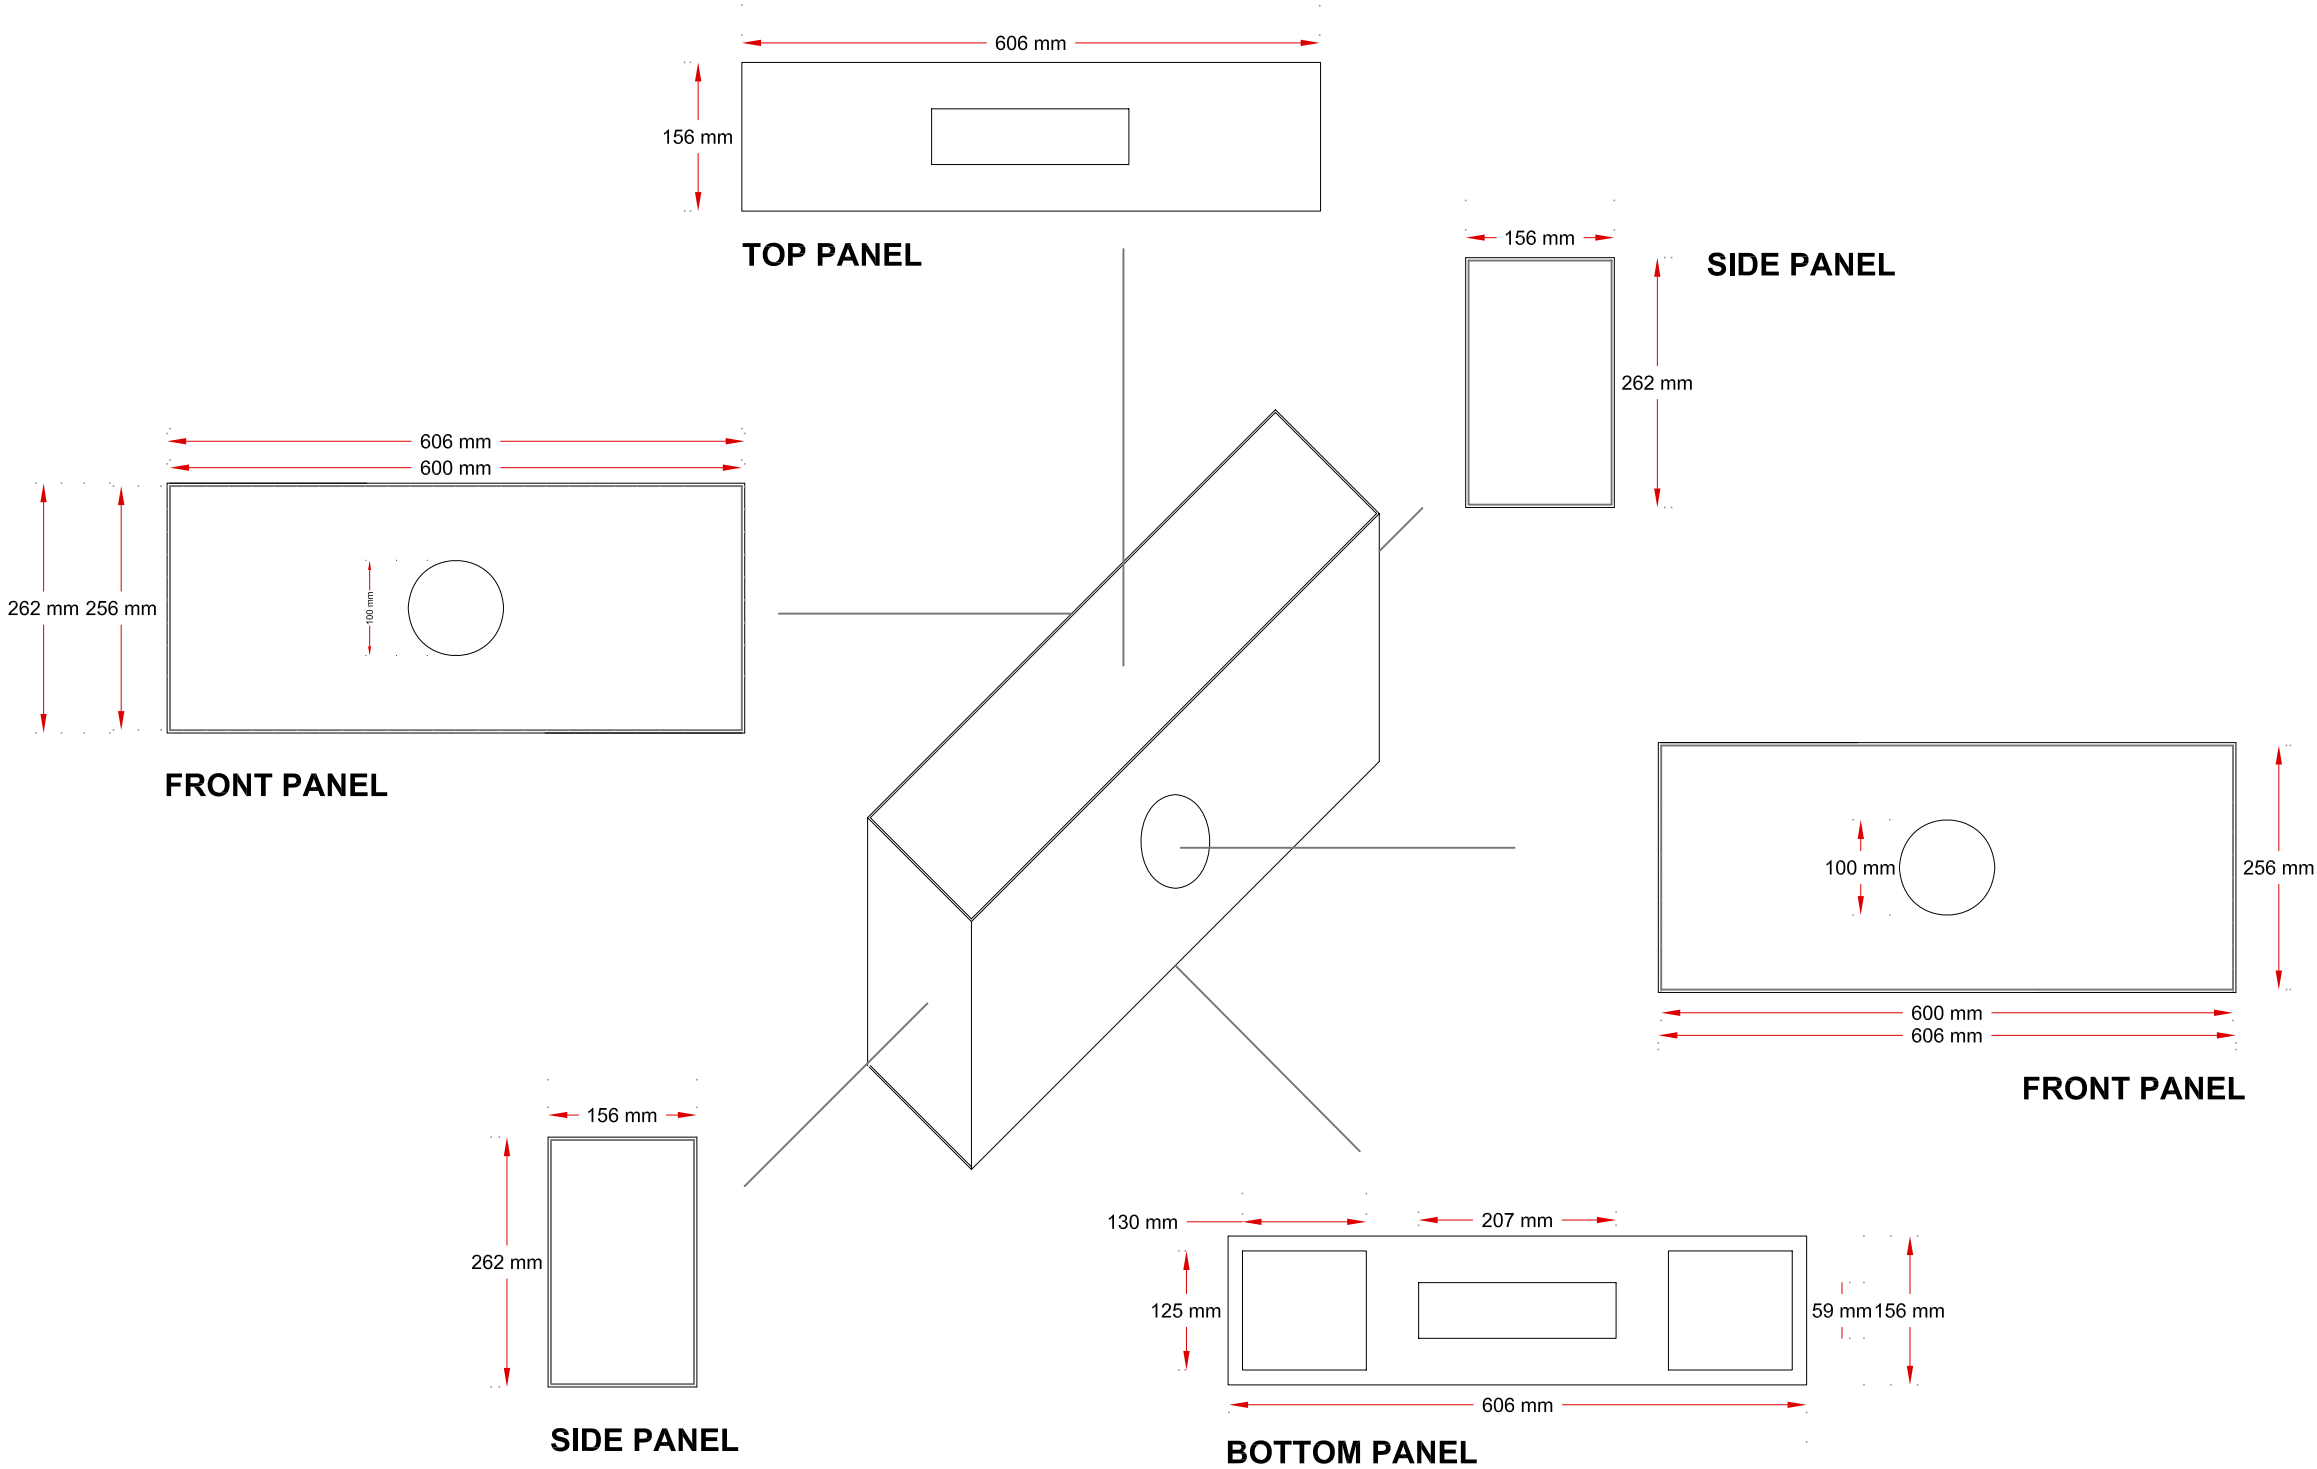

PLEASE NOTE

1. DO NOT SCALE DRAWINGS FOR CONSTRUCTION PURPOSES.
2. ALL DIMENSIONS TO BE CHECKED ON SITE BEFORE FABRICATION.
3. CONTRACTOR IS OBLIGED TO REPORT ALL ERRORS AND OMISSIONS TO DESIGNERS.
4. CONTRACTOR TO REFER TO ENGINEERS DWGS BEFORE PROCEEDING WITH WORKS.
5. ALL DRAWINGS AND DESIGNS ARE COVERED BY COPYRIGHT RIGHT, AND MAY NOT BE DISTRIBUTED, COPIED OR ISSUED WITHOUT WRITTEN PERMISSION OF UNITED VISUAL ARTISTS.
6. ALL DESIGN CONCEPTS ARE SOLE PROPERTY OF UNITED VISUAL ARTISTS AND NO ADAPTATIONS OR COPIES MAY BE MADE WITHOUT WRITTEN PERMISSION OF UNITED VISUAL ARTISTS.
7. THESE DRAWINGS ARE SUBJECT TO ANY VARIATION REQUIRED OR RECOMMENDATION BY ANY STATUTORY AUTHORITY, OR FOR THE BETTER CARRYING OUT OF THE WORKS, SAMPLES TO BE PROVIDED BY MAIN CONTRACTOR FOR DESIGNERS APPROVAL, ALL FINISHES TO DESIGNERS SATISFACTION, DESIGNER TO APPROVE ALL DRAWINGS AND RODS PRIOR TO CONSTRUCTION.
8. THIS COPY HAS BEEN MADE BY OR WITH THE AUTHORITY OF UNITED VISUAL ARTISTS PURSUANT TO SECTION 47 OF THE COPYRIGHT / DESIGNS AND PATENT ACT 1988. UNLESS THAT ACT PROVIDES A RELEVANT EXCEPTION TO COPYRIGHT, THE COPY MUST NOT BE COPIED WITHOUT THE PRIOR PERMISSION OF THE COPYRIGHT OWNER.


© United Visual Artists 2009
UNITED VISUAL ARTISTS LTD.
127-129 GREAT SUFFOLK STREET
LONDON
SE1 1PP
TEL: +44(0)20 7378 0303
FAX: +44(0)20 7378 0304
MAIL: mail@uva.co.uk

REVISIONS


NO.	DATE	DESCRIPTION	BY

UnitedVisualArtists.
127-129 Great Suffolk Street / London / SE1 1PP
T + 44 (0) 20 7378 0303 F +44 (0) 20 7378 0304 mail@uva.co.uk www.uva.co.uk

Client: OPERA NORTH	
Project: CHORUS	
Title: AXONOMETRIC VIEW PANEL VIEWS	
Date: 03/03/09	Sheet Name: _____
Scale: NTS @ A3	Drawing No. PNDLM_03 Rev. 0
Drawn By: AT	
Checked By: —	File Name: uva_onl_020309.dwg

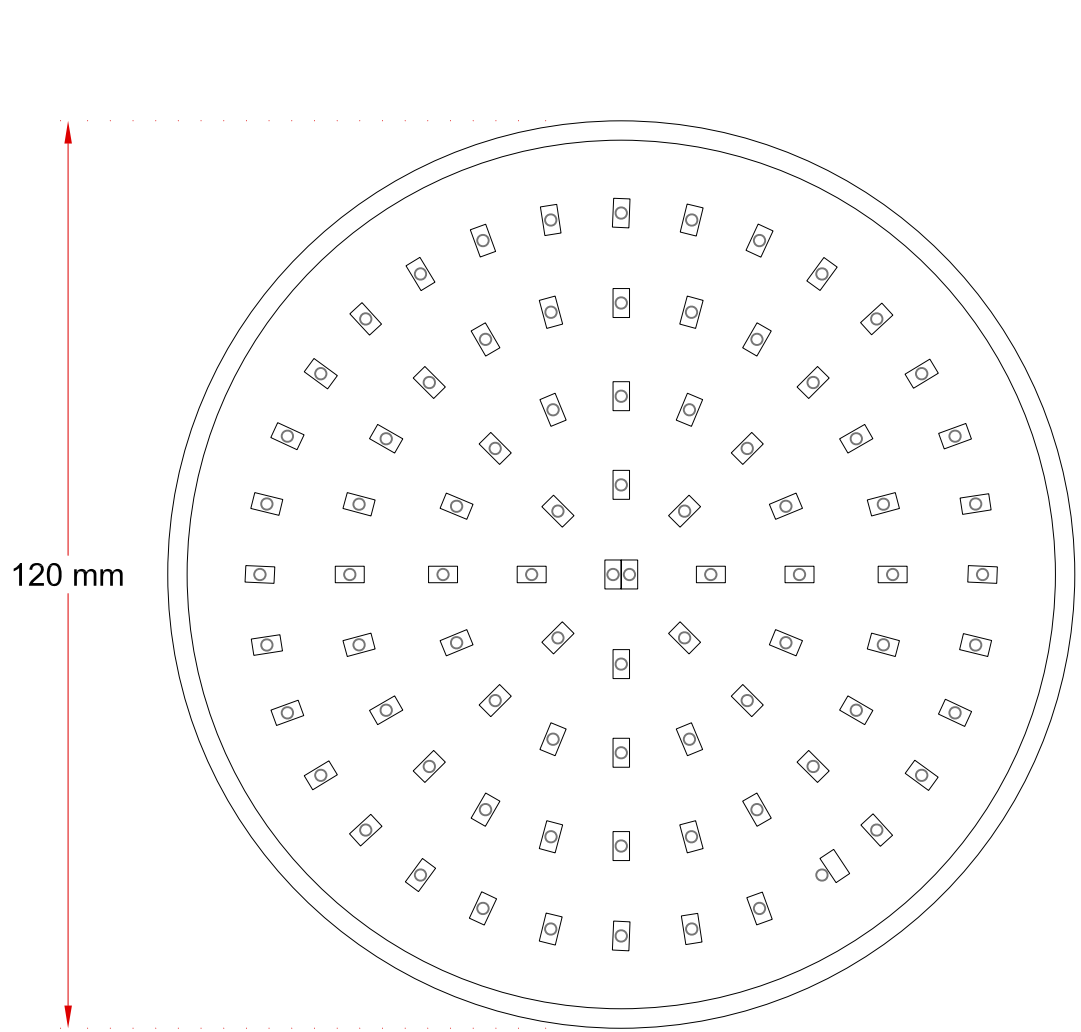

FRONT VIEW

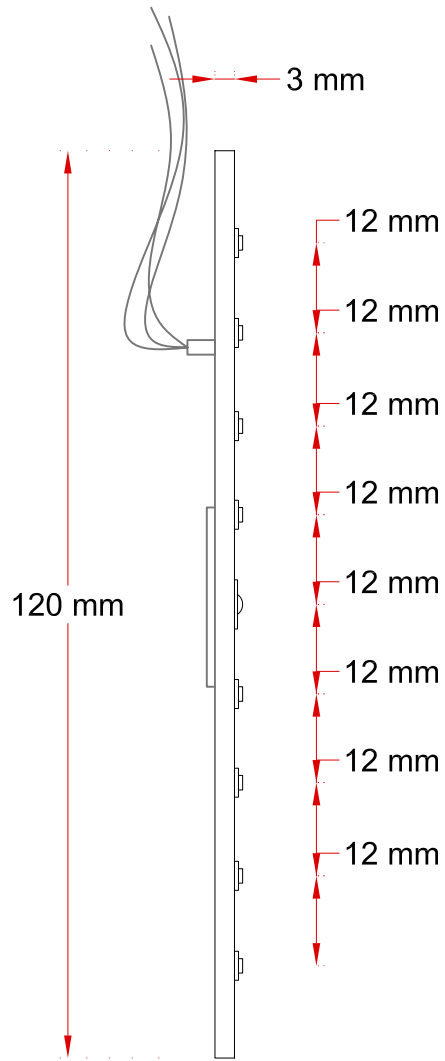

SIDE VIEW

PLEASE NOTE

1. DO NOT SCALE DRAWINGS FOR CONSTRUCTION PURPOSES.

2. ALL DIMENSIONS TO BE CHECKED ON SITE BEFORE FABRICATION.

3. CONTRACTOR IS OBLIGED TO REPORT ALL ERRORS AND OMISSIONS TO DESIGNERS.

4. CONTRACTOR TO REFER TO ENGINEERS DWGS BEFORE PROCEEDING WITH WORKS.

5. ALL DRAWINGS AND DESIGNS ARE COVERED BY COPYRIGHT RIGHT, AND MAY NOT BE DISTRIBUTED, COPIED OR ISSUED WITHOUT WRITTEN PERMISSION OF UNITED VISUAL ARTISTS.

6. ALL DESIGN CONCEPTS ARE SOLE PROPERTY OF UNITED VISUAL ARTISTS AND NO ADAPTATIONS OR COPIES MAY BE MADE WITHOUT WRITTEN PERMISSION OF UNITED VISUAL ARTISTS.

7. THESE DRAWINGS ARE SUBJECT TO ANY VARIATION REQUIRED OR RECOMMENDATION BY ANY STATUTORY AUTHORITY, OR FOR THE BETTER CARRYING OUT OF THE WORKS. SAMPLES TO BE PROVIDED BY MAIN CONTRACTOR FOR DESIGNERS APPROVAL. ALL FINISHES TO DESIGNERS SATISFACTION. DESIGNER TO APPROVE ALL DRAWINGS AND RODS PRIOR TO CONSTRUCTION.

8. THIS COPY HAS BEEN MADE BY OR WITH THE AUTHORITY OF UNITED VISUAL ARTISTS PURSUANT TO SECTION 47 OF THE COPYRIGHT / DESIGNS AND PATENT ACT 1988. UNLESS THAT ACT PROVIDES A RELEVANT EXCEPTION TO COPYRIGHT, THE COPY MUST NOT BE COPIED WITHOUT THE PRIOR PERMISSION OF THE COPYRIGHT OWNER.

© United Visual Artists 2009

UNITED VISUAL ARTISTS LTD.
127-129 GREAT SUFFOLK STREET
LONDON
SE1 1PP

TEL: +44(0)20 7378 0303
FAX: +44(0)20 7378 0304
MAIL: mail@uva.co.uk

REVISIONS			
NO.	DATE	DESCRIPTION	BY

UnitedVisualArtists.
127-129 Great Suffolk Street / London / SE1 1PP
T+ 44 (0) 20 7378 0303 F +44 (0) 20 7378 0304 mail@uva.co.uk www.uva.co.uk

Client:		OPERA NORTH	
Project:		CHORUS	
Title:		LIGHT FRONT/SIDE VIEW	
Date:	03/03/09	Sheet Name:	___
Scale:	1:1 @ A3	Drawing No.	Rev.
Drawn By:	AT	PNDLM_03_LEDS 0	
Checked By:	___	File Name:	uva_onl_020309.dwg